

Kildare County Council

Kildare Speed Limit Review 2025

Athy Municipal District

**Draft Bye-Laws Revision A: Jakes Law
Volume 5**



Kildare County Council
Comhairle Contae Chill Dara

Signed: Dónal Hodgins Date: 15.09.2025

Donal Hodgins MA, BA, BAI, C.Eng., MIEI.
Senior Engineer
Transport, Mobility & Open Spaces Department
Kildare County Council

Contents and layout of Kildare County Speed Limits Review
Maps

This book of maps is made up of overview maps. The Overview Maps in this case are at a scale of 1:10,000 and give an overview of an area or town’s speed limits. The list below reflects the review maps.

Athy District Overview Maps; Scale – 1:10,000

- KE_10000_03_21
KE_10000_04_16
KE_10000_04_17
KE_10000_04_19
KE_10000_04_20
KE_10000_04_21
KE_10000_04_22
KE_10000_05_17
KE_10000_05_21
KE_10000_05_22
KE_10000_05_23
KE_10000_06_17
KE_10000_06_20
KE_10000_06_23
KE_10000_06_25
KE_10000_06_26
KE_10000_07_16
KE_10000_07_26
KE_10000_08_16
KE_10000_08_17
KE_10000_08_18
KE_10000_08_19
KE_10000_08_20
KE_10000_08_21
KE_10000_08_22
KE_10000_08_25
KE_10000_08_26


CONTENTS AND STRUCTURE OF BOOK OF MAPS

This book consists of maps at a scale of 1:10,000.
Background imagery for all maps is Ordnance Survey Ireland data reproduced under license number CYAL50441409 Kildare County Council.
To demonstrate the Special Speed Limits on the drawings please refer to Legend below:

- 30 km/h proposed Special Speed Limit
- Taken in Charge (TIC) Estate
- Municipal District Boundary
- Townland Boundary

Roads which are not coloured on Ordnance Survey background imagery maps as above are deemed to have a default speed limit based on Road Classification as per The Roads Act 1993.

Athy MD

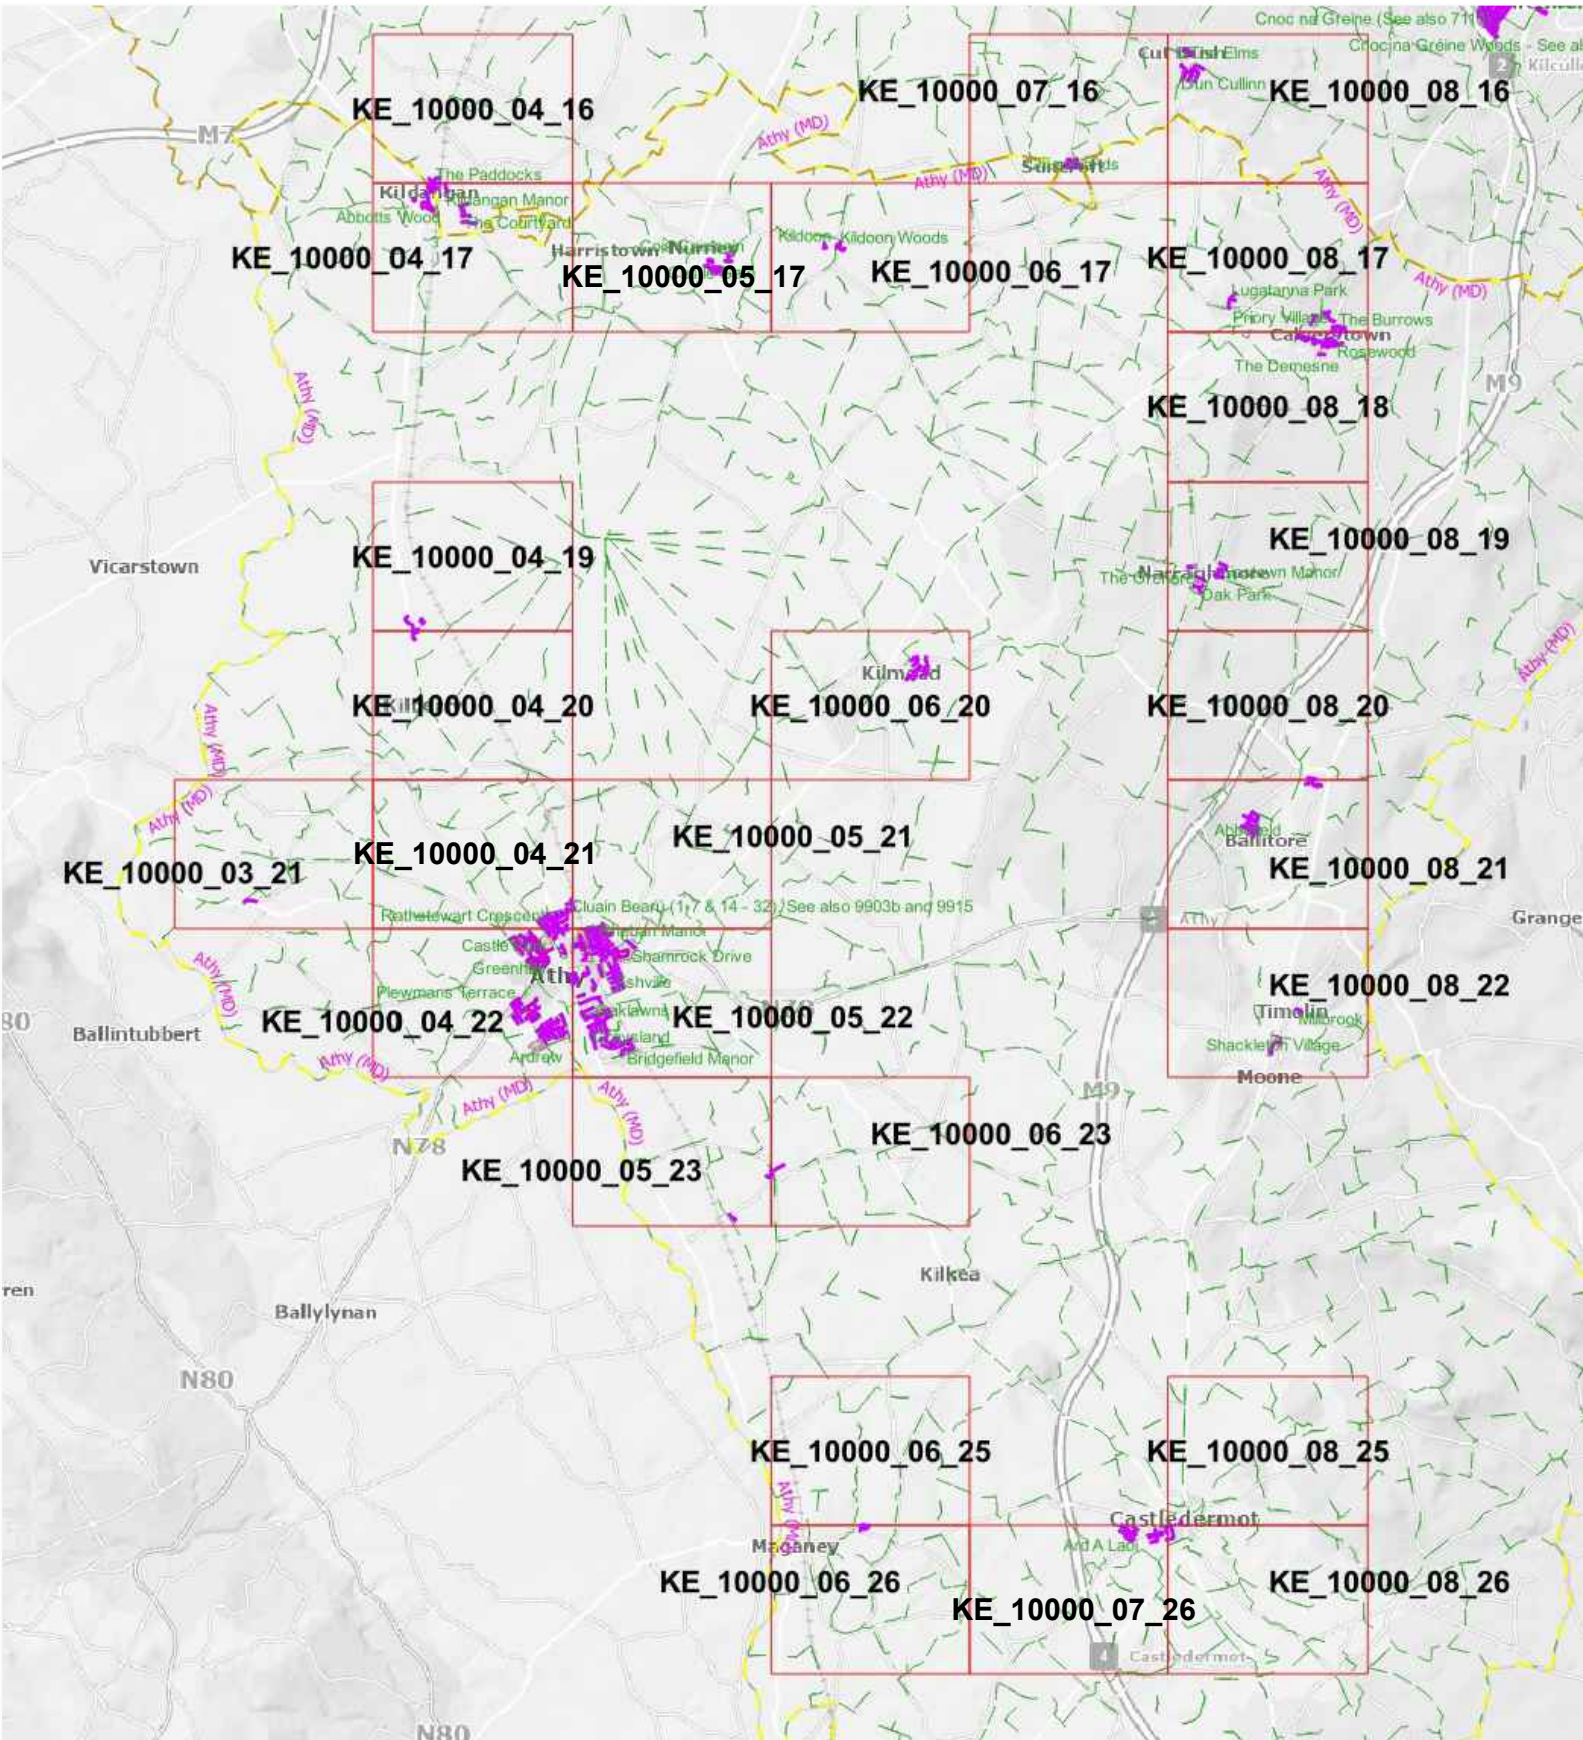

Kildare County Council Road Traffic

(30 kilometres per hour Special Speed Limit - Housing Estate) Byelaws 2025.

Kildare County Council is proposing the installation of 30kph speed limit byelaws in housing estates taken in charge across County Kildare. These byelaws are an important safety measure to reduce speed limits in residential areas in line with Jake's Law.

The installation of 30km/h speed limit byelaws in housing estates will be a continuous process in which yearly updates will be made to the byelaws to account for housing estates that are taken in charge on an annual basis.

The proposed byelaws will be on public display from the 19th of September 2025 to the 31st of October 2025.

An Garda Síochána will also be consulted for their comments regarding the 30kph Special Speed Limit - Housing Estate Byelaws 2025.

Following the public and garda consultation exercise it is intended that the Council Executive will seek the Members to adopt the proposed 30 kilometers per hour Speed Limit - Housing Estate Byelaws 2025.

The proposed byelaws are presented in 5 Volumes defined by each Municipal District as follows

Volume 1 - Clane / Maynooth Municipal District

Volume 2 - Celbridge / Leixlip Municipal District

Volume 3 - Kildare / Newbridge Municipal District

Volume 4 - Naas Municipal District

Volume 5 - Athy Municipal District

Title

The proposed byelaws may be cited as the Kildare County Council Road Traffic (30 kilometers per hour Speed Limit - Housing Estate) Byelaws Amendments, 2025.

Structure of Speed Limits

Kildare County Council Road Traffic (30 kilometers per hour Special Speed Limit - Housing Estate) Byelaws 2025 Kildare County Council in exercise of the powers conferred on it by Section 9 of the Road Traffic Act, 2004 (No. 44 of 2004), hereby gives notice of its intention to make the following Byelaws in respect of the area comprising the administrative area of the County of Kildare.

The maps outlined in this document indicate the sections of public roads within Housing Estates Taken in Charge where a special speed limit byelaw of 30 kph is proposed. These maps should be read in parallel with the Schedule of Taken in Charge Housing Estates within each Municipal District as outlined at the start of each Volume of Maps.

- These Byelaws may be cited as the Kildare County Council Road Traffic (30 kilometers per hour Special Speed Limit - Housing Estate) Byelaws 2025.
- These Byelaws shall come into operation on the xx th day of xx, 2025.
- In these Byelaws: “the Act of 2004” means the Road Traffic Act, 2004 (No. 44 of 2004); “local road” has the meaning assigned to it by the Act of 1993; “regional road” has the meaning assigned to it by the Act of 1993; “road” means a public road and includes a motorway.
- The provisions of the Kildare Council County Limerick Road Traffic Special Speed Limit Bye-Laws 2019 for National, Regional & Local Roads, insofar as they apply to any of the roads or part thereof referred to in the below text of these Bye-Laws are hereby amended insofar as they relate to the said roads or part thereof with effect from the date on which these Bye-Laws come into effect.

Exempted Drivers

The speed limit does not apply to a driver of a fire brigade vehicle, an ambulance or the use by a member of An Garda Síochána of a vehicle in the performance of the duties of that member or a person driving or using a vehicle under the direction of a member of An Garda Síochána, where such use does not endanger the safety of road users.

In these bye-laws amendments:

30kph shall be the default speed limit for mechanically propelled vehicles on the public roads coloured purple on the accompanying maps and as indicated in the legend on the maps.

Commencement Date:

The xx th of xx 2025.

Repeals

These speed limit byelaws amendments will supersede all pre-existing bye-law limits. Previous special speed limits within Housing Estates will be revoked.

The Kildare County Council Road Traffic (30 kilometers per hour Special Speed Limit) Byelaws 2025 are made and adopted under the Common Seal of Kildare County Council this, the ____ day of _____, 2025.

THE SEAL OF KILDARE COUNTY COUNCIL

Was affixed hereto by:-

DIRECTOR OF SERVICE / APPROVED OFFICER

AUTHENTICATED BY:- _____



SENIOR EXECUTIVE OFFICER

Housing Estates Taken in Charge - Athy Municipal District (1 / 3)

Name of Estate	Town / Village	Municipal District
Ard A Laoi	Castledermot	Athy
Mansfield Grove	Athy	Athy
Park Avenue	Athy	Athy
Church Crescent	Athy	Athy
Abbyfield	Ballitore	Athy
Cois Bhearu	Athy	Athy
Cardington Court	Athy	Athy
Convent View Crescent	Athy	Athy
Rheban Manor	Athy	Athy
Cois Caisleain	Nurney	Athy
Lugatanna Park	Calverstown	Athy
Carrig Glen (Carrick Glen)	Calverstown	Athy
Beech Grove	Athy	Athy
Forest Park	Athy	Athy
Holmcroft	Athy	Athy
Oaklawns	Athy	Athy
Shamrock Drive	Athy	Athy
St Michaels Court	Athy	Athy
The Orchard	Athy	Athy
Whitecastle Lawns	Athy	Athy
Oak Park	Narraghmore	Athy
Dukes Court	Athy	Athy
Bridgefield Manor	Athy	Athy
Tonlegee Court	Athy	Athy
Rathstewart Crescent	Athy	Athy
Woodstock Close	Athy	Athy
St Josephs Tce Upper	Athy	Athy
Chanterlands	Athy	Athy
Ashville	Athy	Athy
Millbrook	Timolin	Athy
Shackleton Village	Moone	Athy
The Orchard	Narraghmore	Athy
Lipstown Manor	Narraghmore	Athy
The Demesne	Calverstown	Athy
The Burrows	Calverstown	Athy
Priory Village	Calverstown	Athy
Castle Gate	Nurney	Athy
Kildoon Woods	Nurney	Athy
Kildoon	Nurney	Athy
Earls Court	Athy	Athy
Graysland	Athy	Athy
Kingsgrove	Athy	Athy
Cluain Bearú	Athy	Athy
Dun Brinn	Athy	Athy
Tonlegee Lawns	Athy	Athy

Name of Estate	Town / Village	Municipal District
Rosewood	Calverstown	Athy
Ardrew	Athy	Athy
Old Coneyboro (15 units)	Athy	Athy
Avondale Drive	Athy	Athy
Bothar Bui	Athy	Athy
Butlers Lane	Athy	Athy
Castle Park	Athy	Athy
Clonmullion	Athy	Athy
Flinters Close & Canal Walk	Athy	Athy
Flinters Place	Athy	Athy
Greenhills	Athy	Athy
Malone Place	Athy	Athy
Martins Terrace	Athy	Athy
McDonnell Drive	Athy	Athy
Michael Dooley Terrace	Athy	Athy
Minchs Terrace	Athy	Athy
Pairc Bhríde	Athy	Athy
St Dominics Park	Athy	Athy
St Patricks Avenue	Athy	Athy
St Joseph's Terrace Lower	Athy	Athy
Carbury Park	Athy	Athy
Townparks	Athy	Athy
Plewmans Terrace	Athy	Athy

Name of Estate	Town / Village	Municipal District
Ardreigh Walk	Athy	Athy
Ardrew Heights	Athy	Athy
Ballyroe	Athy	Athy
Barrack Lane	Athy	Athy
Bóthar Buí	Athy	Athy
Canal Walk	Athy	Athy
Castlemitchell	Athy	Athy
Coney Meadows	Athy	Athy
Coney Park	Athy	Athy
Convent View	Athy	Athy
Dooley Terrace	Athy	Athy
Gleann Bhearu	Athy	Athy
Green Hills	Athy	Athy
Hollands Avenue	Athy	Athy
Kilmead	Athy	Athy
Lwr St Joseph's Tce	Athy	Athy
Meeting Lane	Athy	Athy
Moneen View	Athy	Athy
St Dominicks Park	Athy	Athy
The Hollands	Athy	Athy
The Paddocks, Crookstown	Athy	Athy
Upper St Josephs	Athy	Athy
Woodstock Lodge	Athy	Athy
Mill View	Ballitore	Athy
Calverstown Lawns	Calverstown	Athy
Lee Drive Calverstown	Calverstown	Athy
The Crescent	Calverstown	Athy
Abbey Court	Castledermot	Athy
Abbeylands	Castledermot	Athy
William Pearse Terrace	Castledermot	Athy
Castleroe West	Castleroe/Levitstown/Maganey	Athy
Derries View	Kilberry	Athy
Woodlands Grove	Kilberry	Athy
Lipstown Lower	Narraghmore	Athy
Castlegate	Nurney	Athy
Churchview	Nurney	Athy
Cois na Habhainn	Nurney	Athy

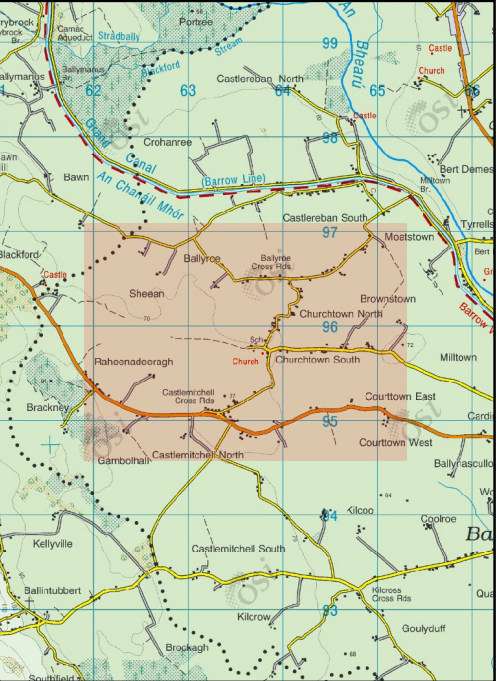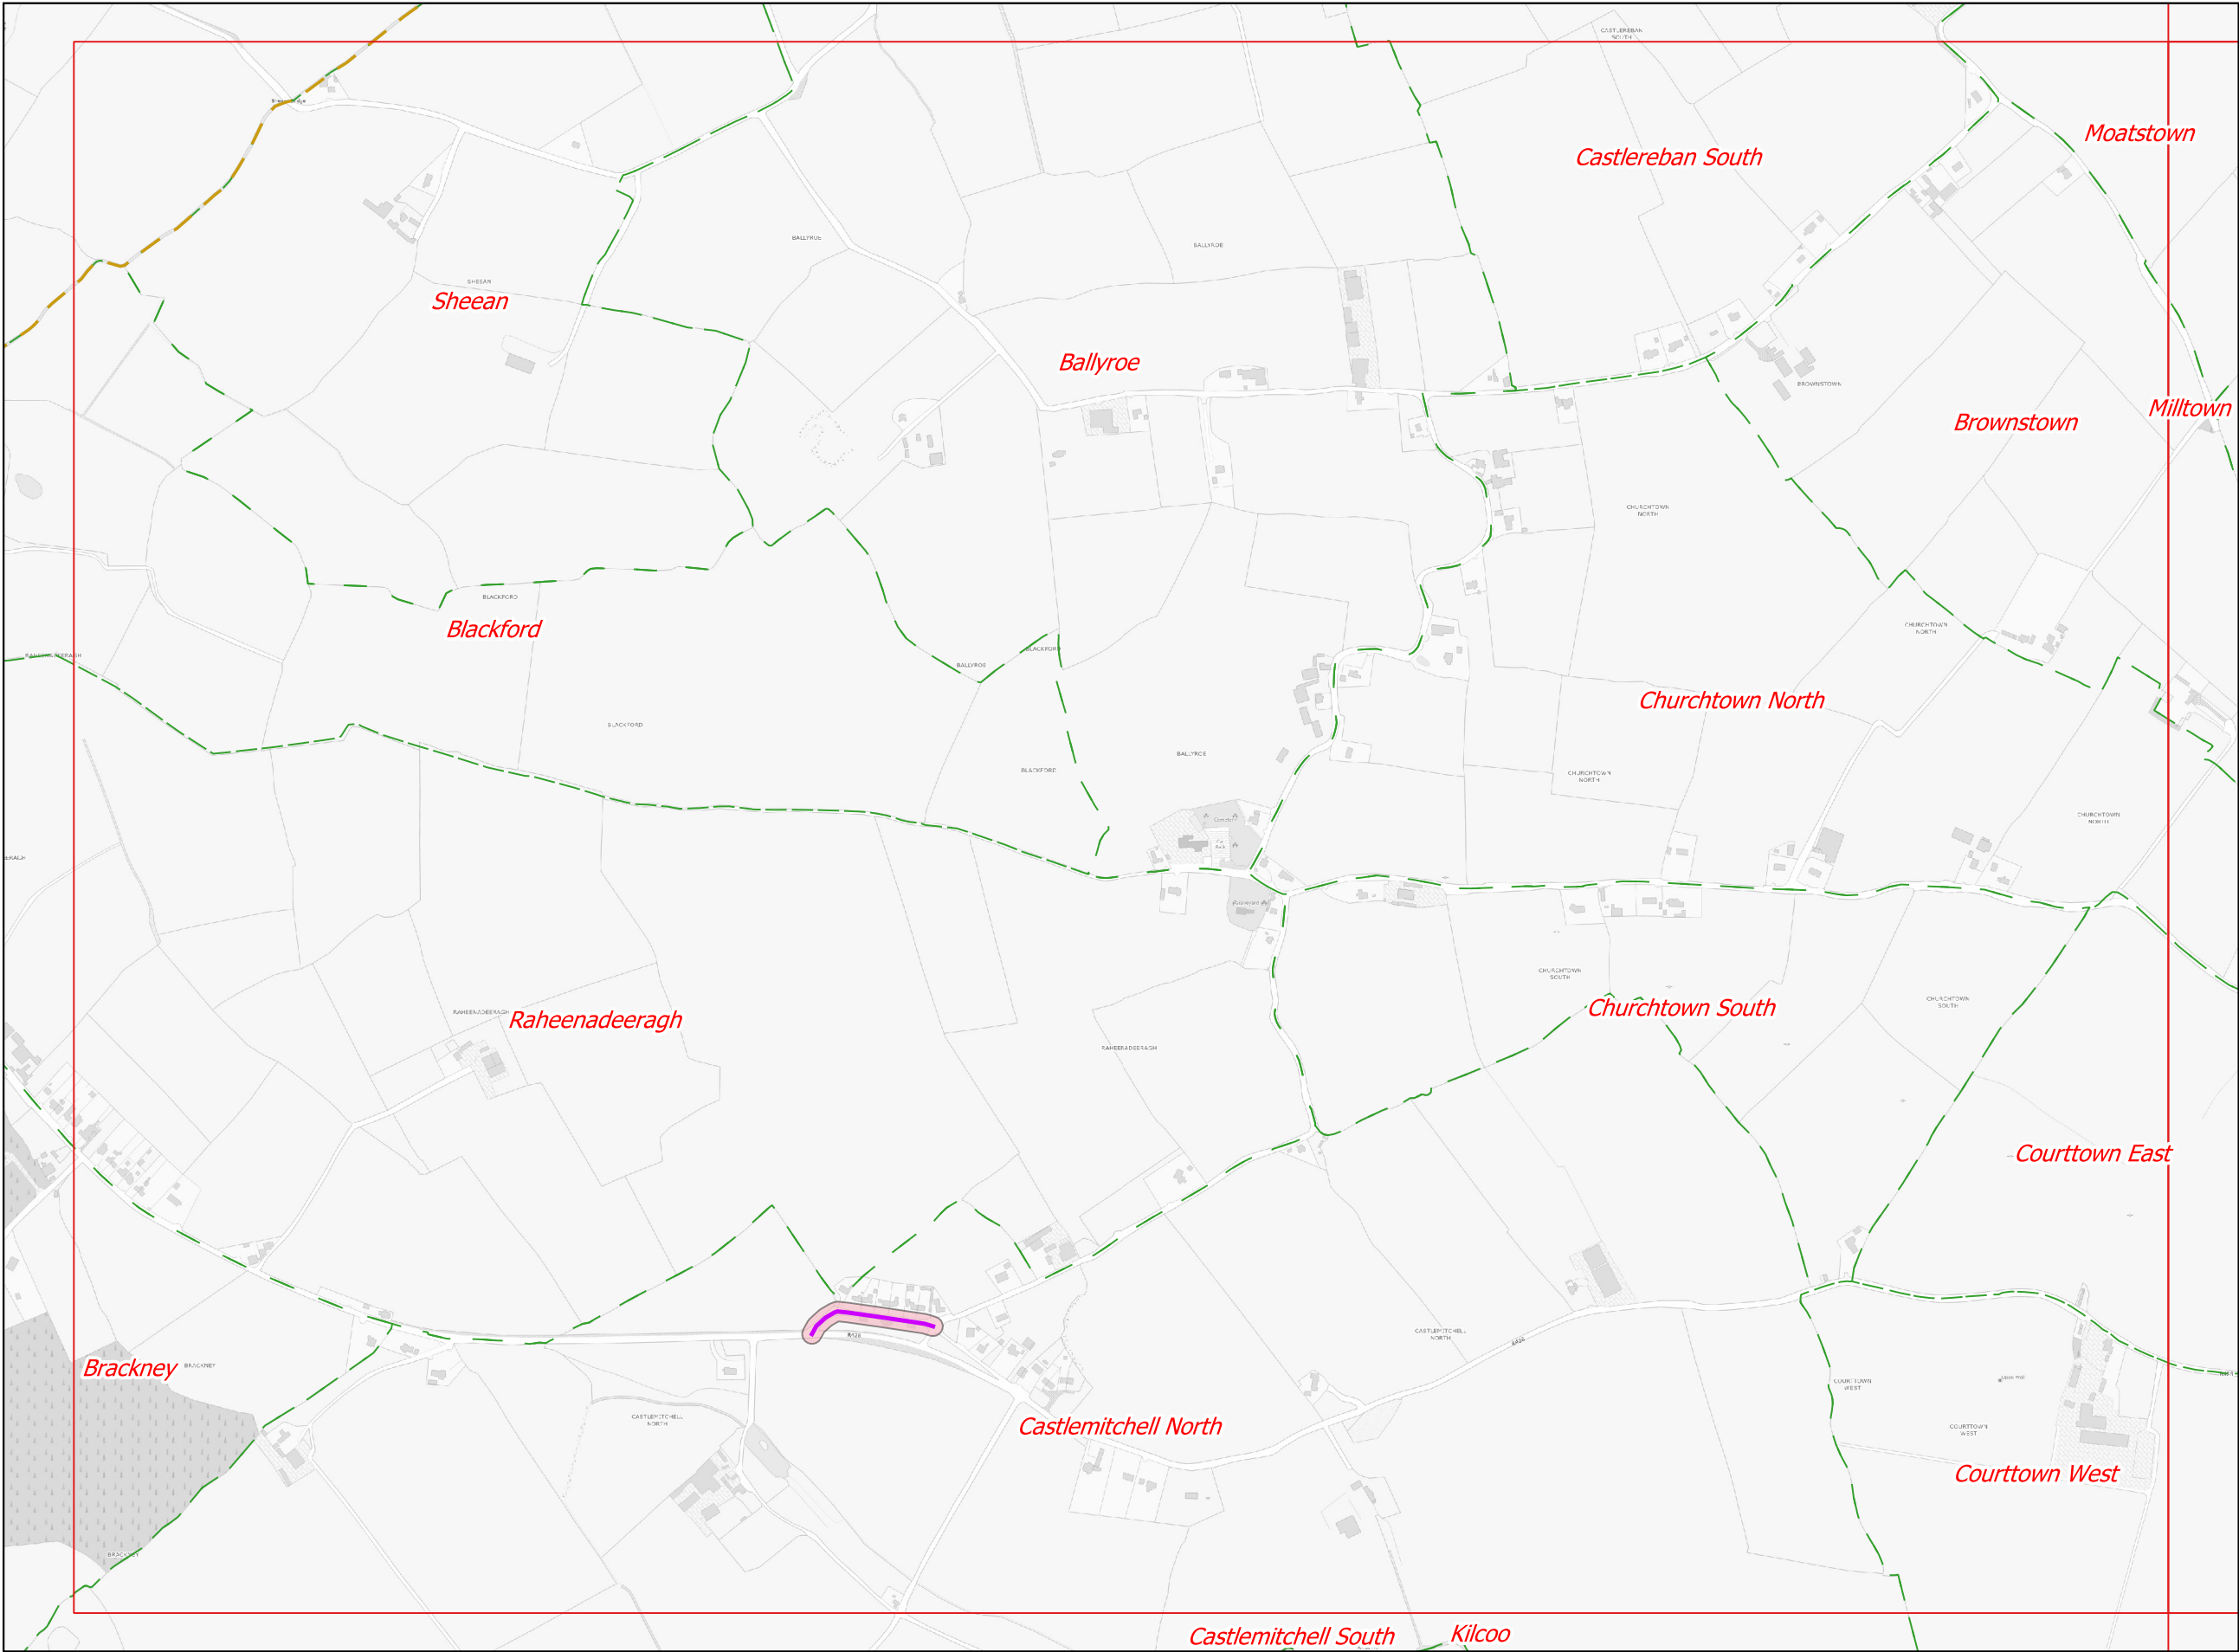

Legend

-  30 km/h proposed Special Speed Limit
-  Taken in Charge Estates.
-  Municipal District Boundary
-  Townsland Boundary

Signature/Seal of Adoption:

Date of Adoption:

Sheet No.

KE_10000_03_21

Scale:

1:10000

Date:

12/09/2025

Status:

Preliminary

Consultation

Adopted



Tailte Éireann

Ordnance Survey
© Ordnance Survey Ireland. Licence No. CYAL5041403/Kildare County Council





An Roinn Iompair
Department of Transport



Transport, Mobility & Open Spaces Department
Senior Engineer - Mr. Donal Hodgins MA,BA, BAI, CEng, MIEI.

Kildare County Council, Comhairle Chontae Cill Dara
Áras Chill Dara, Devooy Park, Naas, Co.Kildare
T: +353-45-980424 F: +353-45-980420 E: roads@kildarecoco.ie

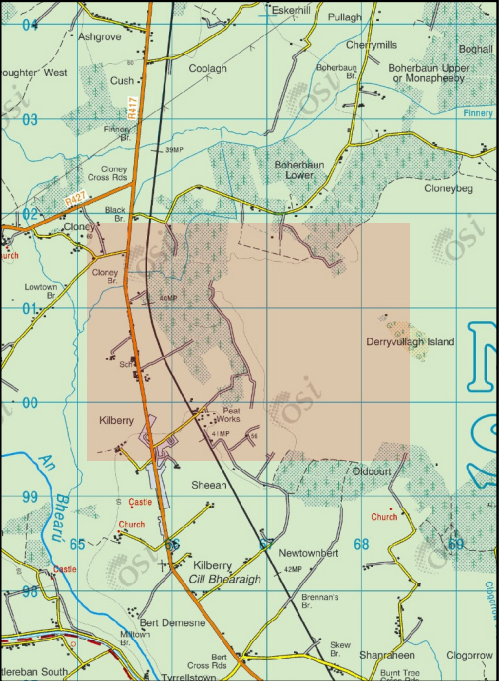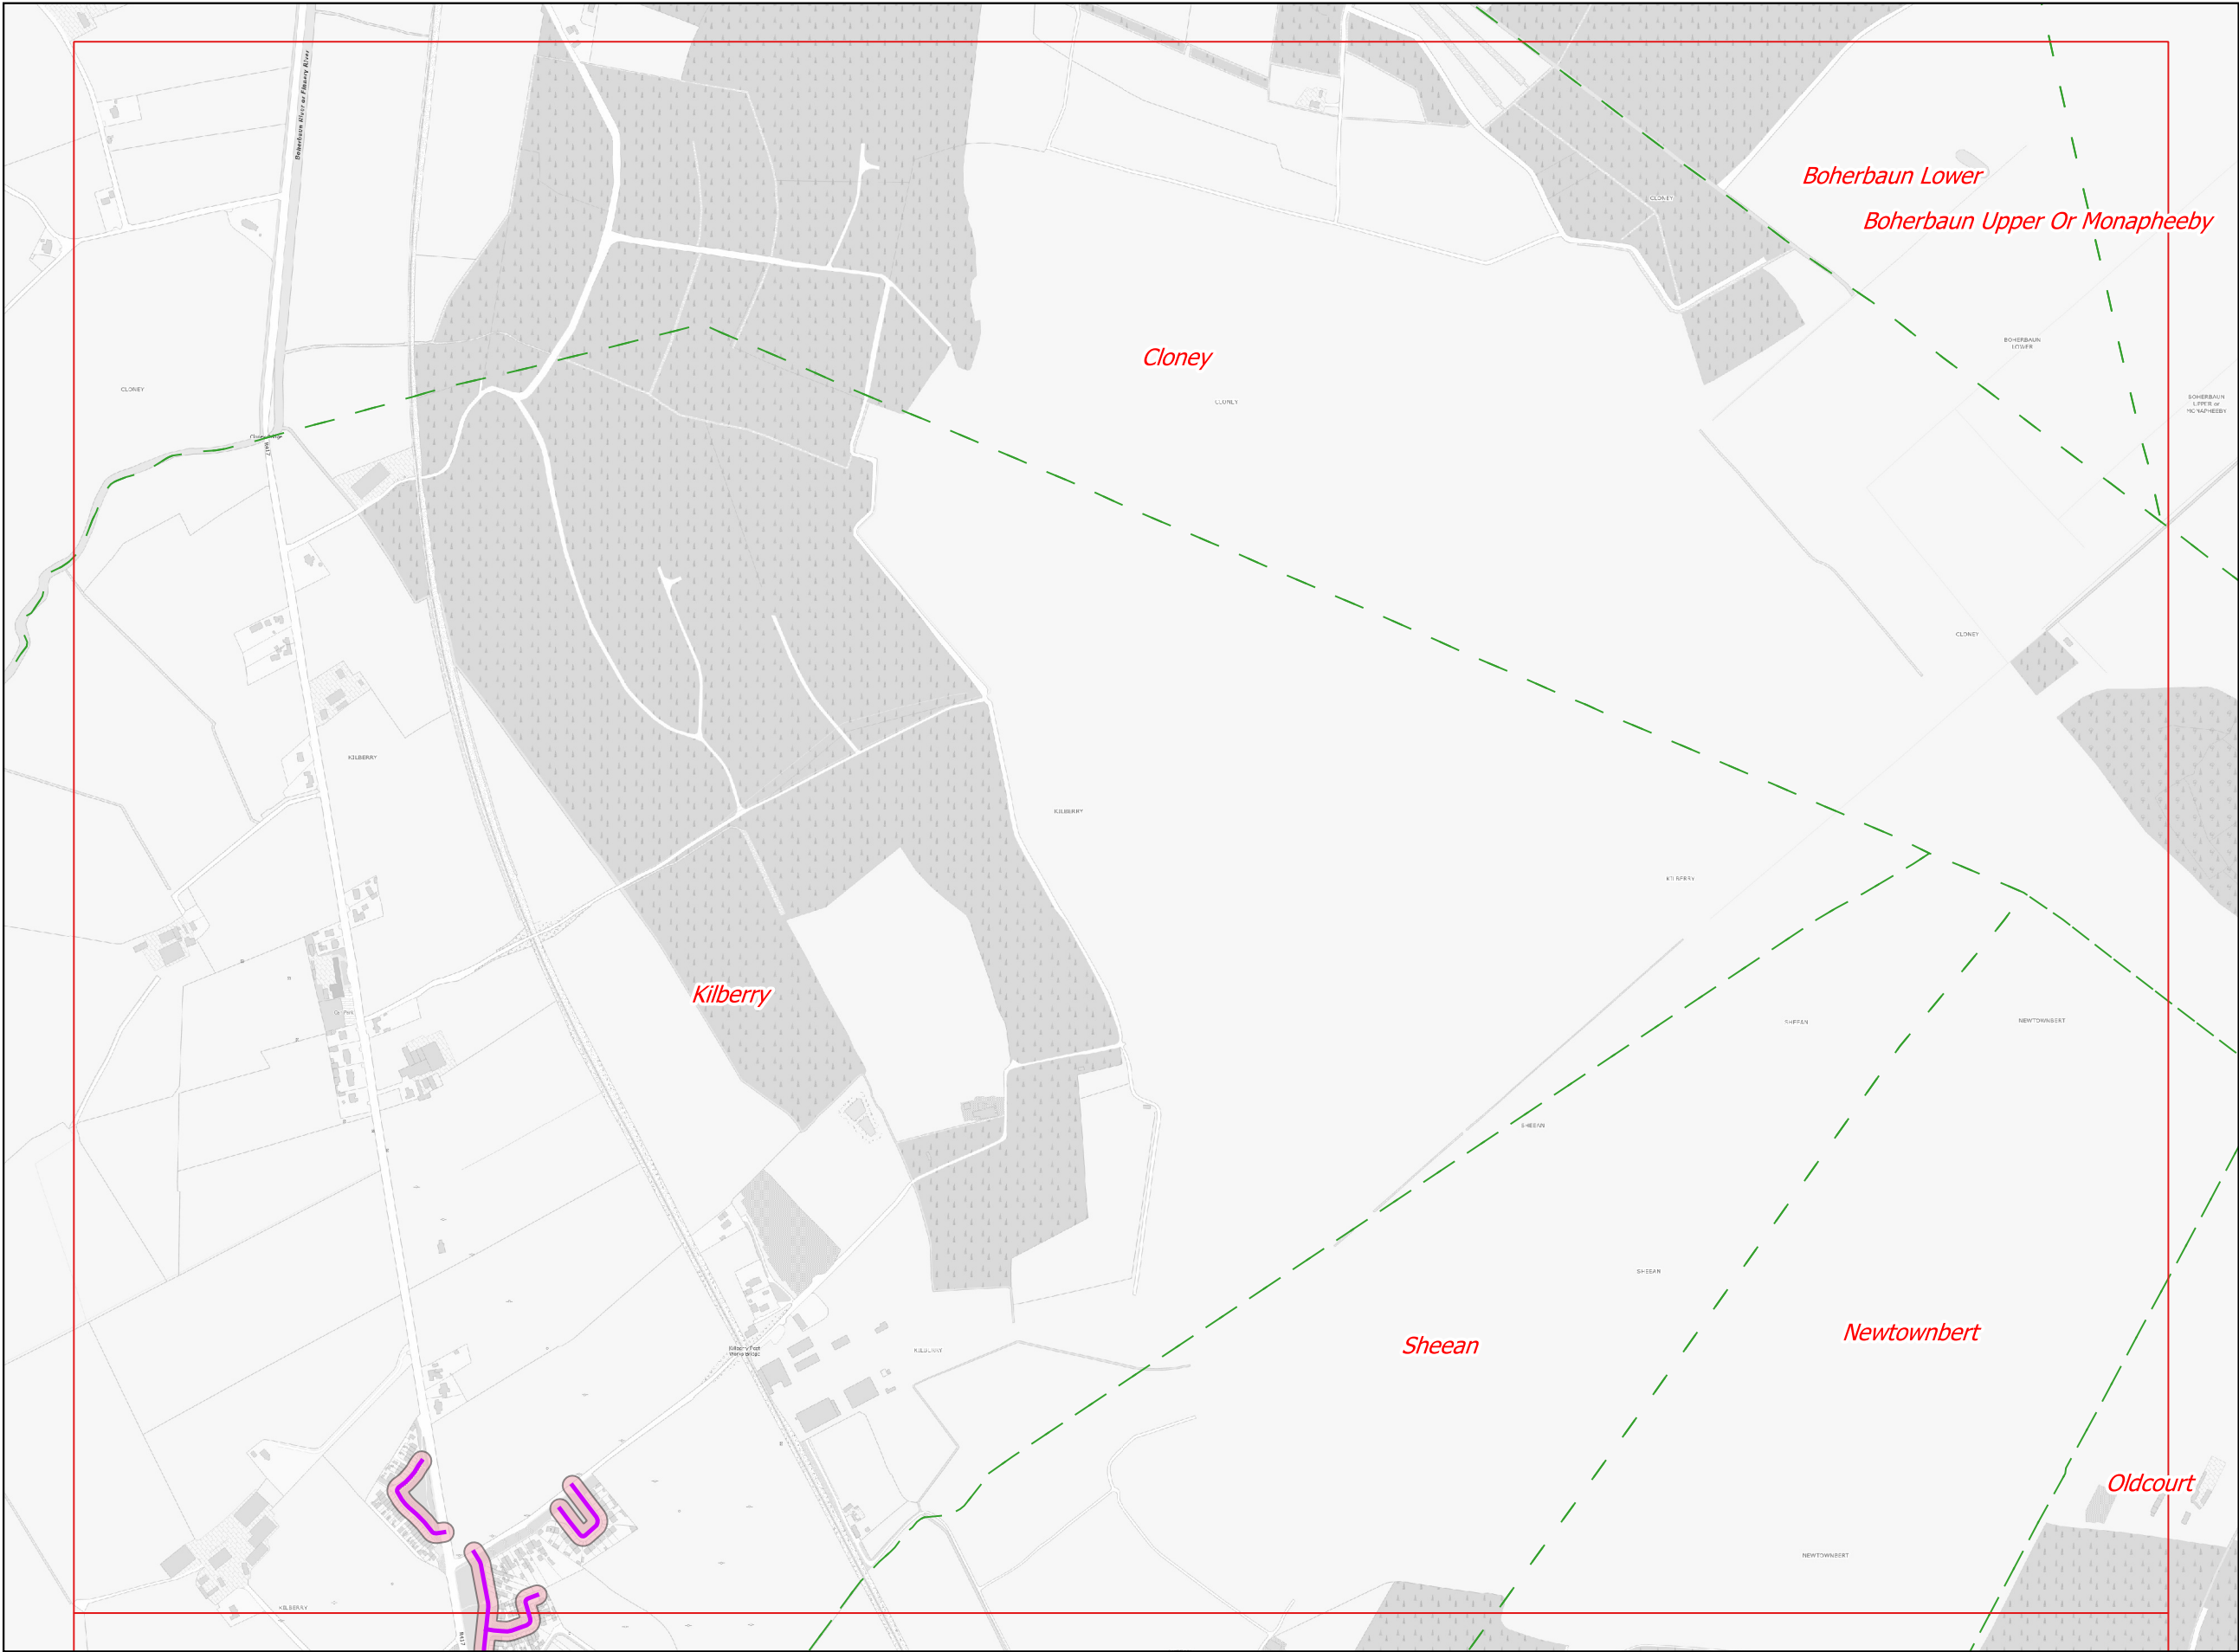


Legend

- 30 km/h proposed Special Speed Limit
- Taken in Charge Estates.
- Municipal District Boundary
- Townslend Boundary

Signature/Seal of Adoption:

Date of Adoption:

Sheet No.	Status:
KE_10000_04_19	Preliminary
Scale: 1:10000	Consultation
Date: 12/09/2025	Adopted

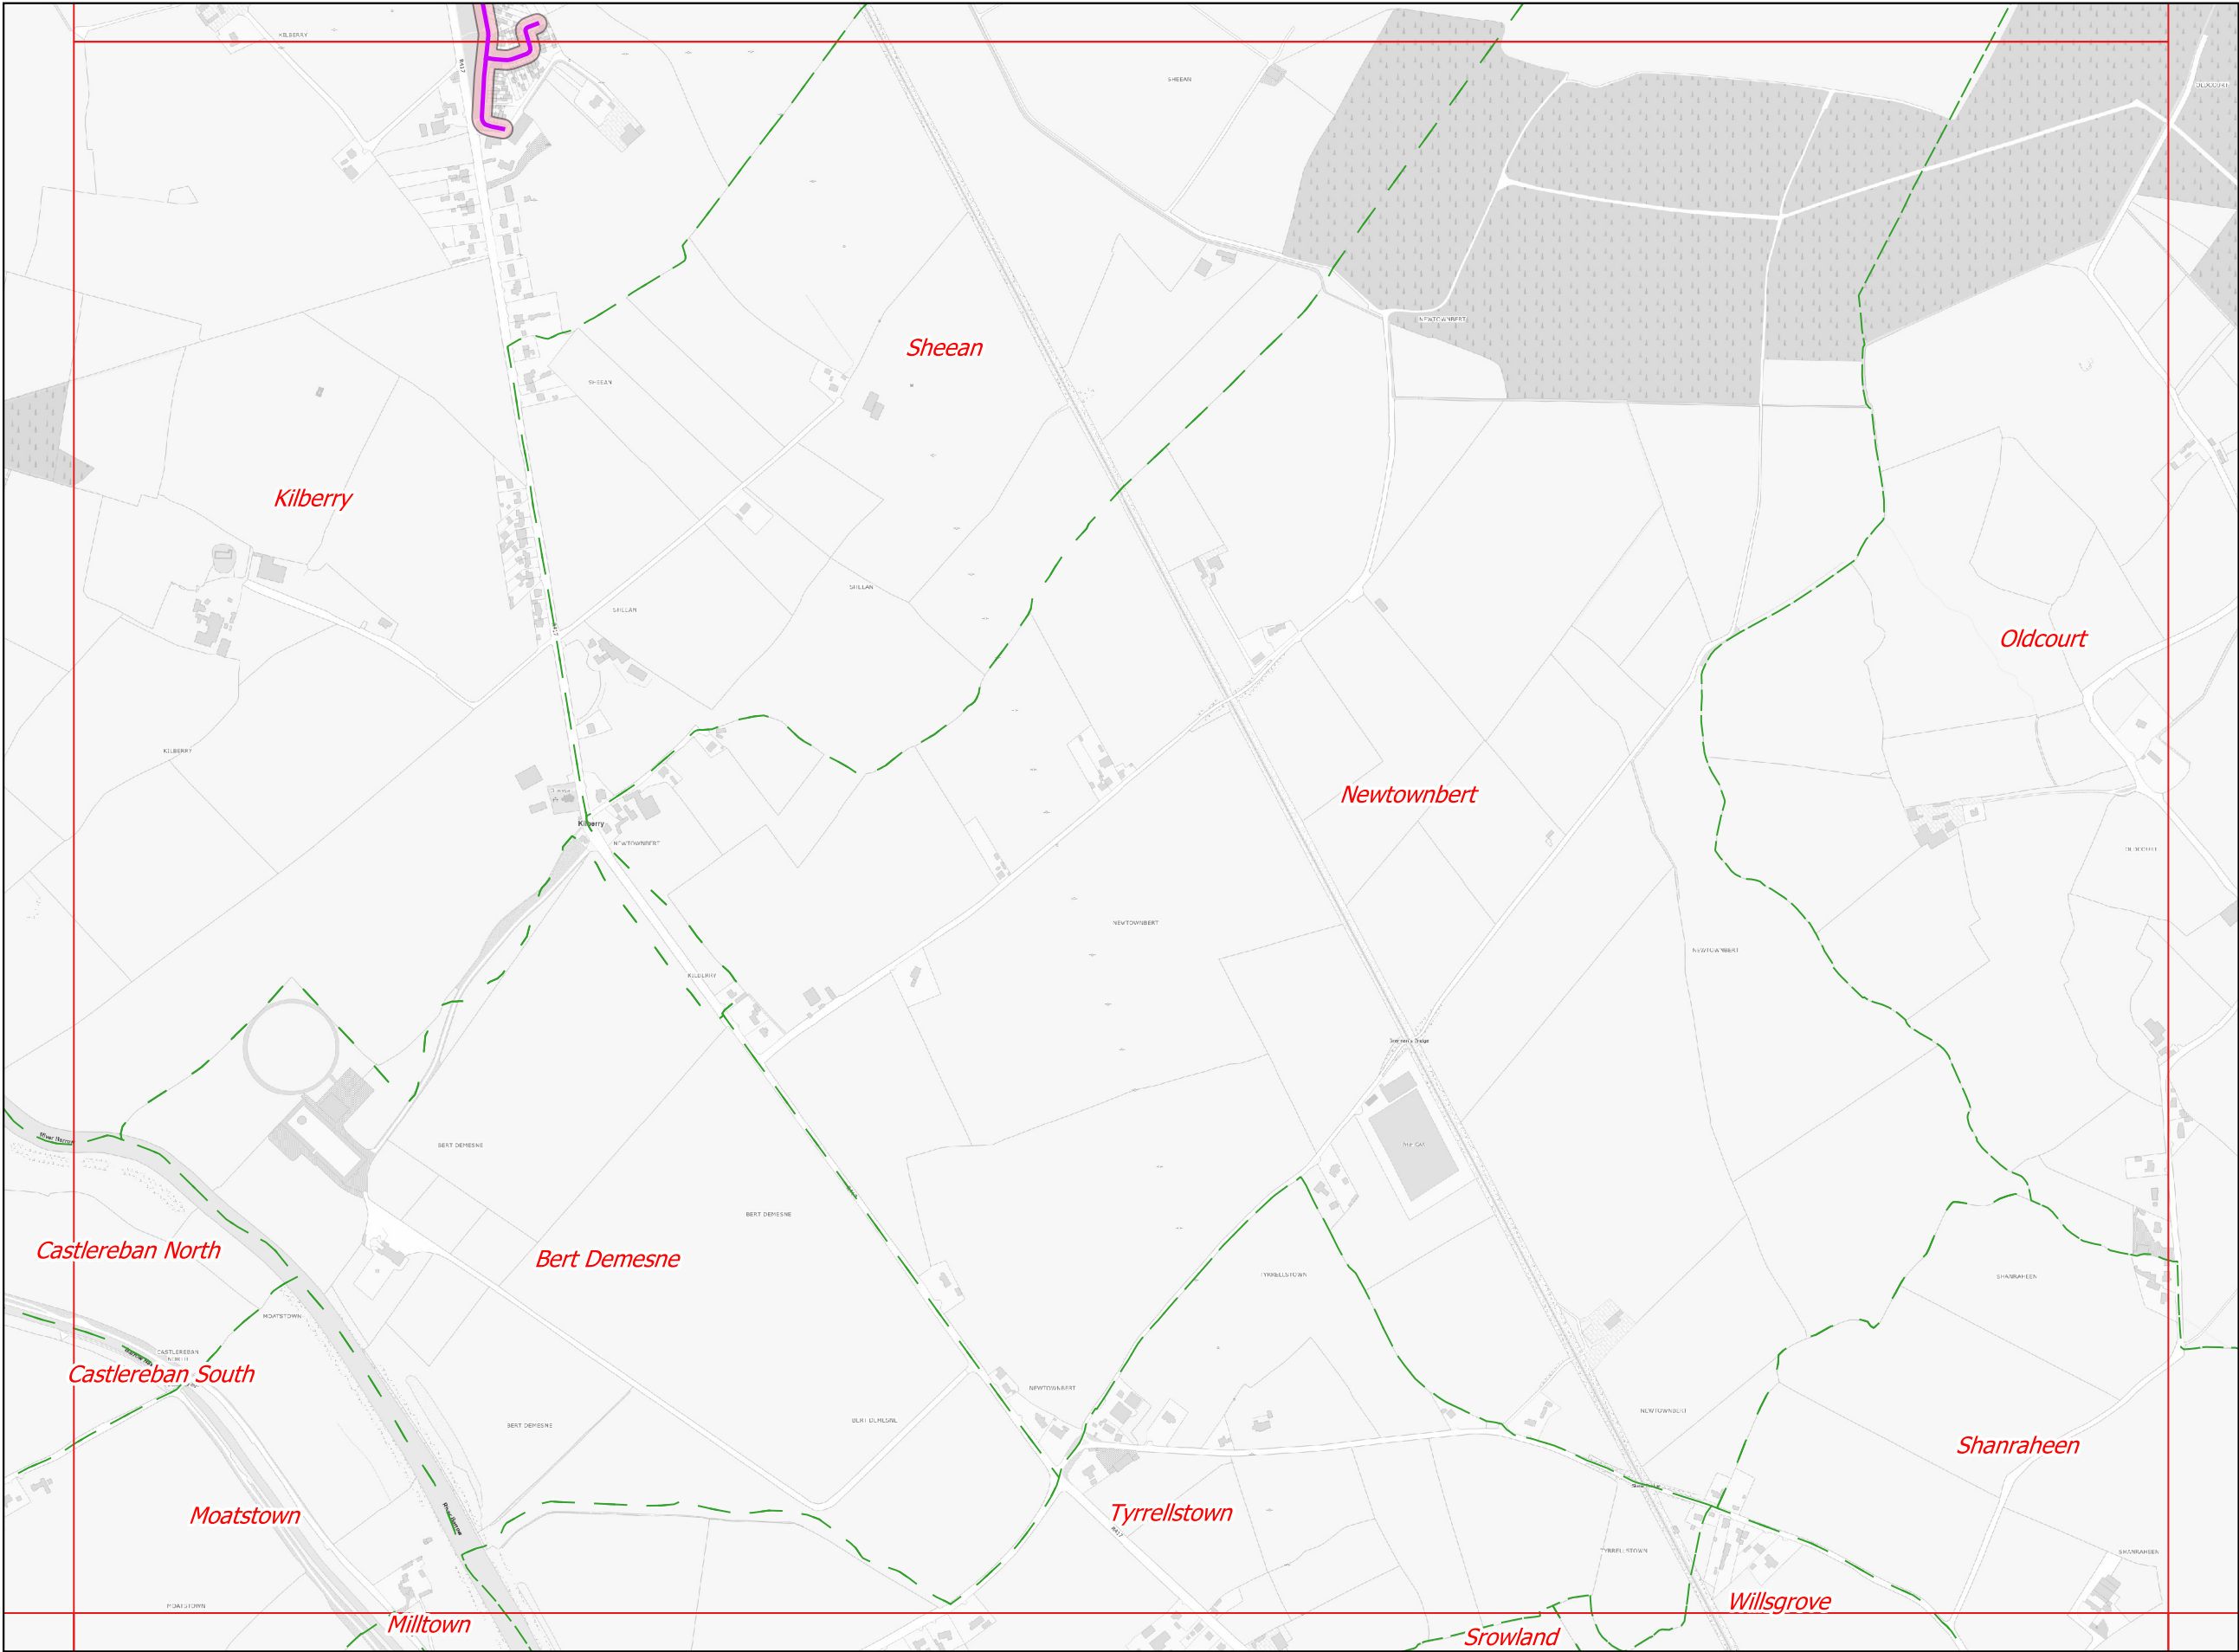


- Legend**
- 30 km/h proposed Special Speed Limit
 - Taken in Charge Estates.
 - Municipal District Boundary
 - Townslend Boundary

Signature/Seal of Adoption:

Date of Adoption:

Sheet No.	Status:
KE_10000_04_20	Preliminary
Scale: 1:10000	Consultation
Date: 12/09/2025	Adopted

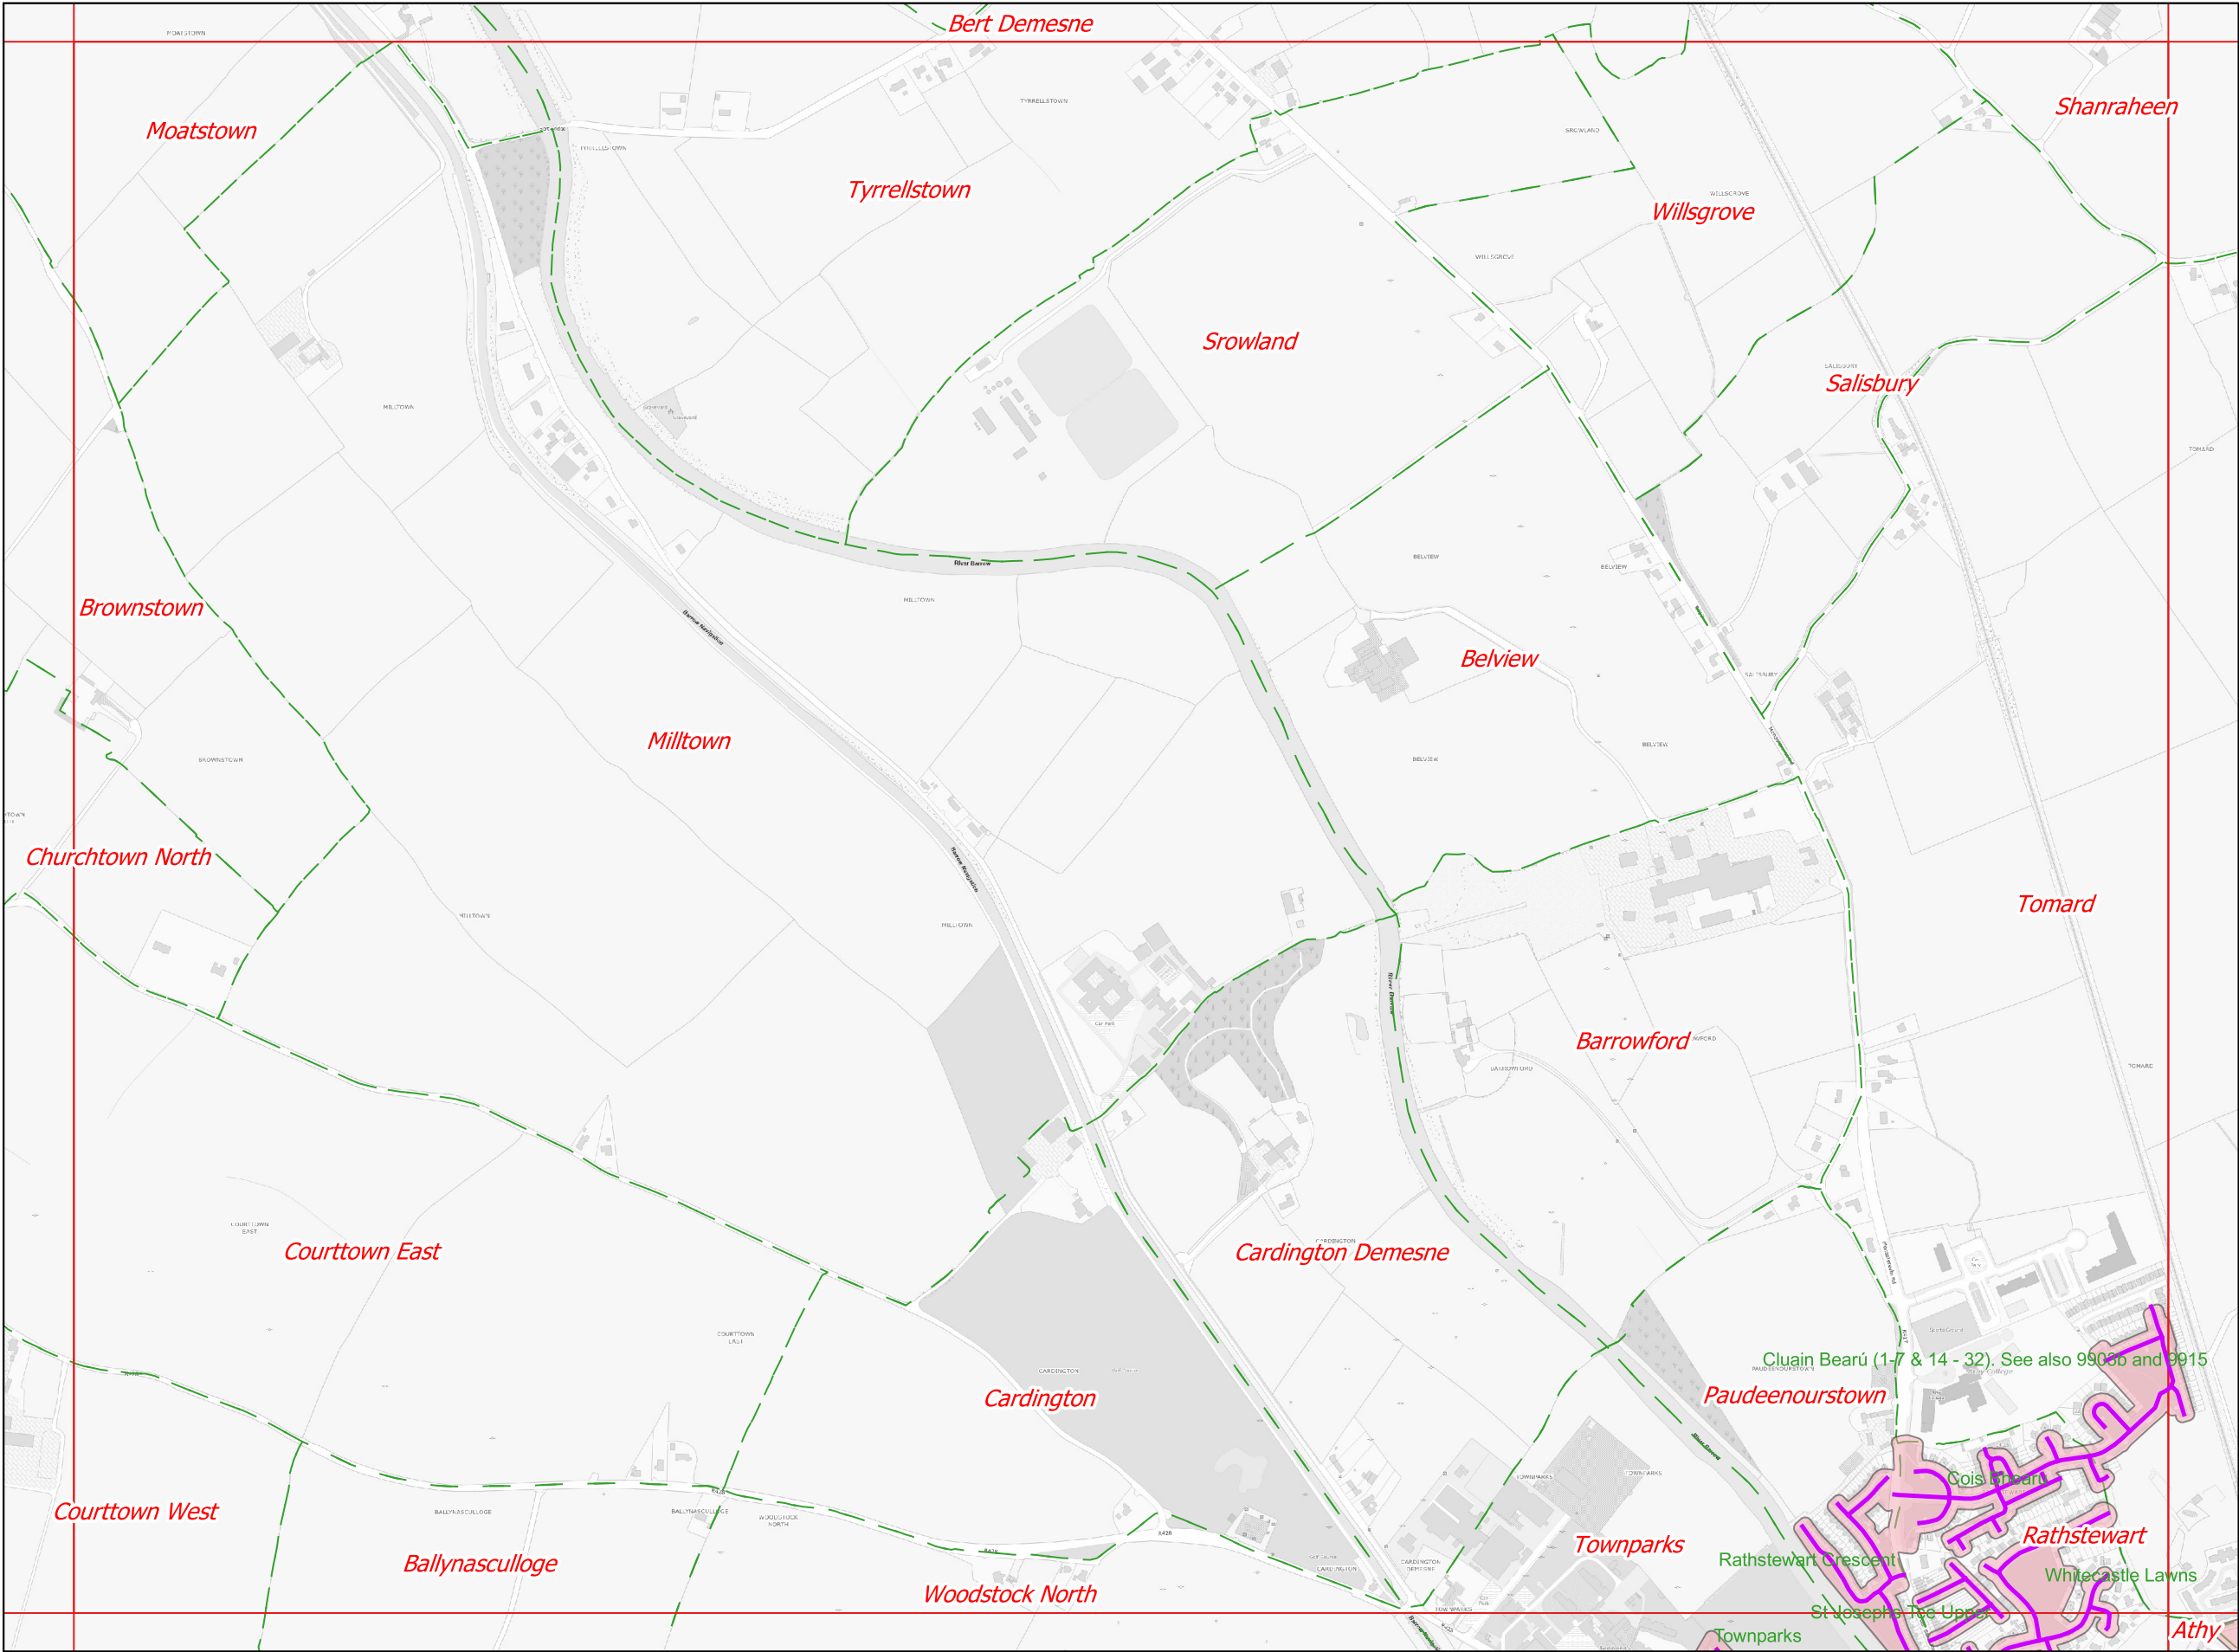


- Legend**
- 30 km/h proposed Special Speed Limit
 - Taken in Charge Estates.
 - Municipal District Boundary
 - Townland Boundary

Signature/Seal of Adoption:

Date of Adoption:

Sheet No.	Status:
KE_10000_04_21	Preliminary
Scale: 1:10000	Consultation
Date: 12/09/2025	Adopted

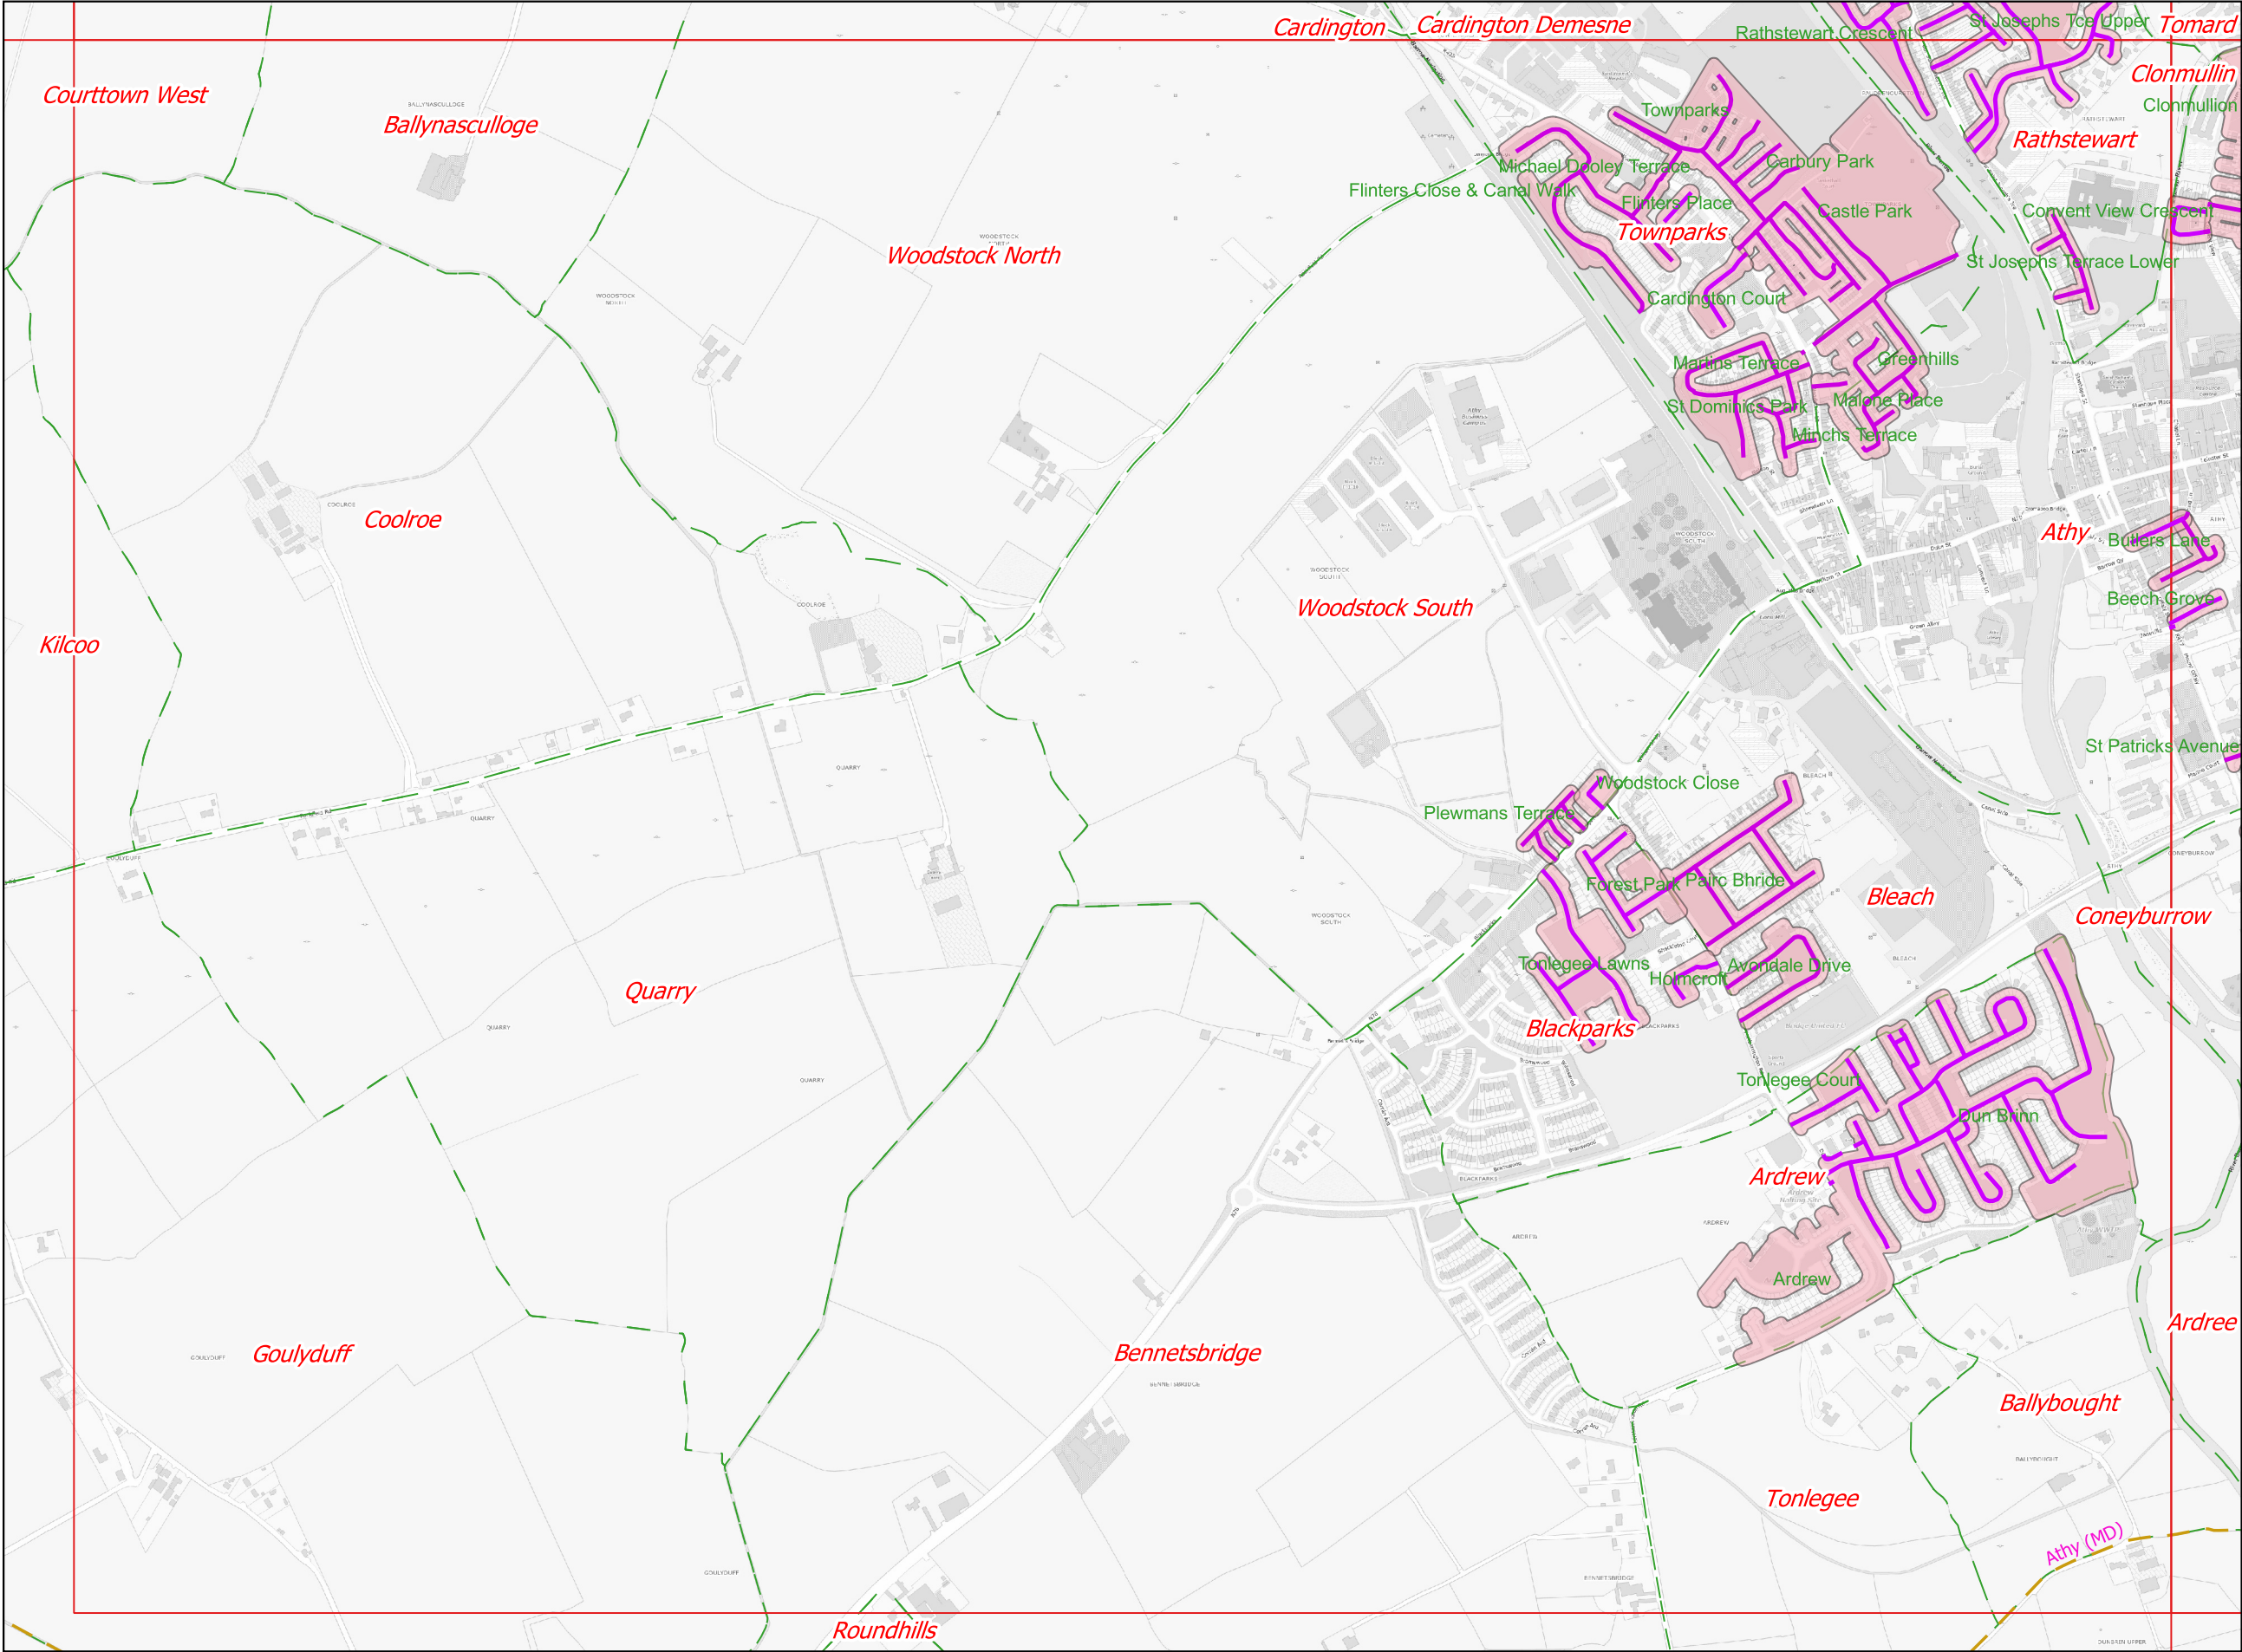

Legend

- 30 km/h proposed Special Speed Limit
- Taken in Charge Estates.
- Municipal District Boundary
- Townsland Boundary

Signature/Seal of Adoption:

Date of Adoption:

Sheet No.	Status:
KE_10000_04_22	Preliminary
Scale: 1:10000	Consultation
Date: 12/09/2025	Adopted



**Tailte
Éireann**


© Ordnance Survey Ireland / Licence No. CYAL5041403/Kildare County Council



**An Roinn Iompair
Department of Transport**



Transport, Mobility & Open Spaces Department
Senior Engineer - Mr. Donal Hodgins MA,BA, BAI, CEng, MIEI.
Kildare County Council, Comhairle Chontae Cill Dara
Áras Chill Dara, Devoy Park, Naas, Co.Kildare
T: +353-45-980424 F: +353-45-980420 E: roads@kildarecoco.ie

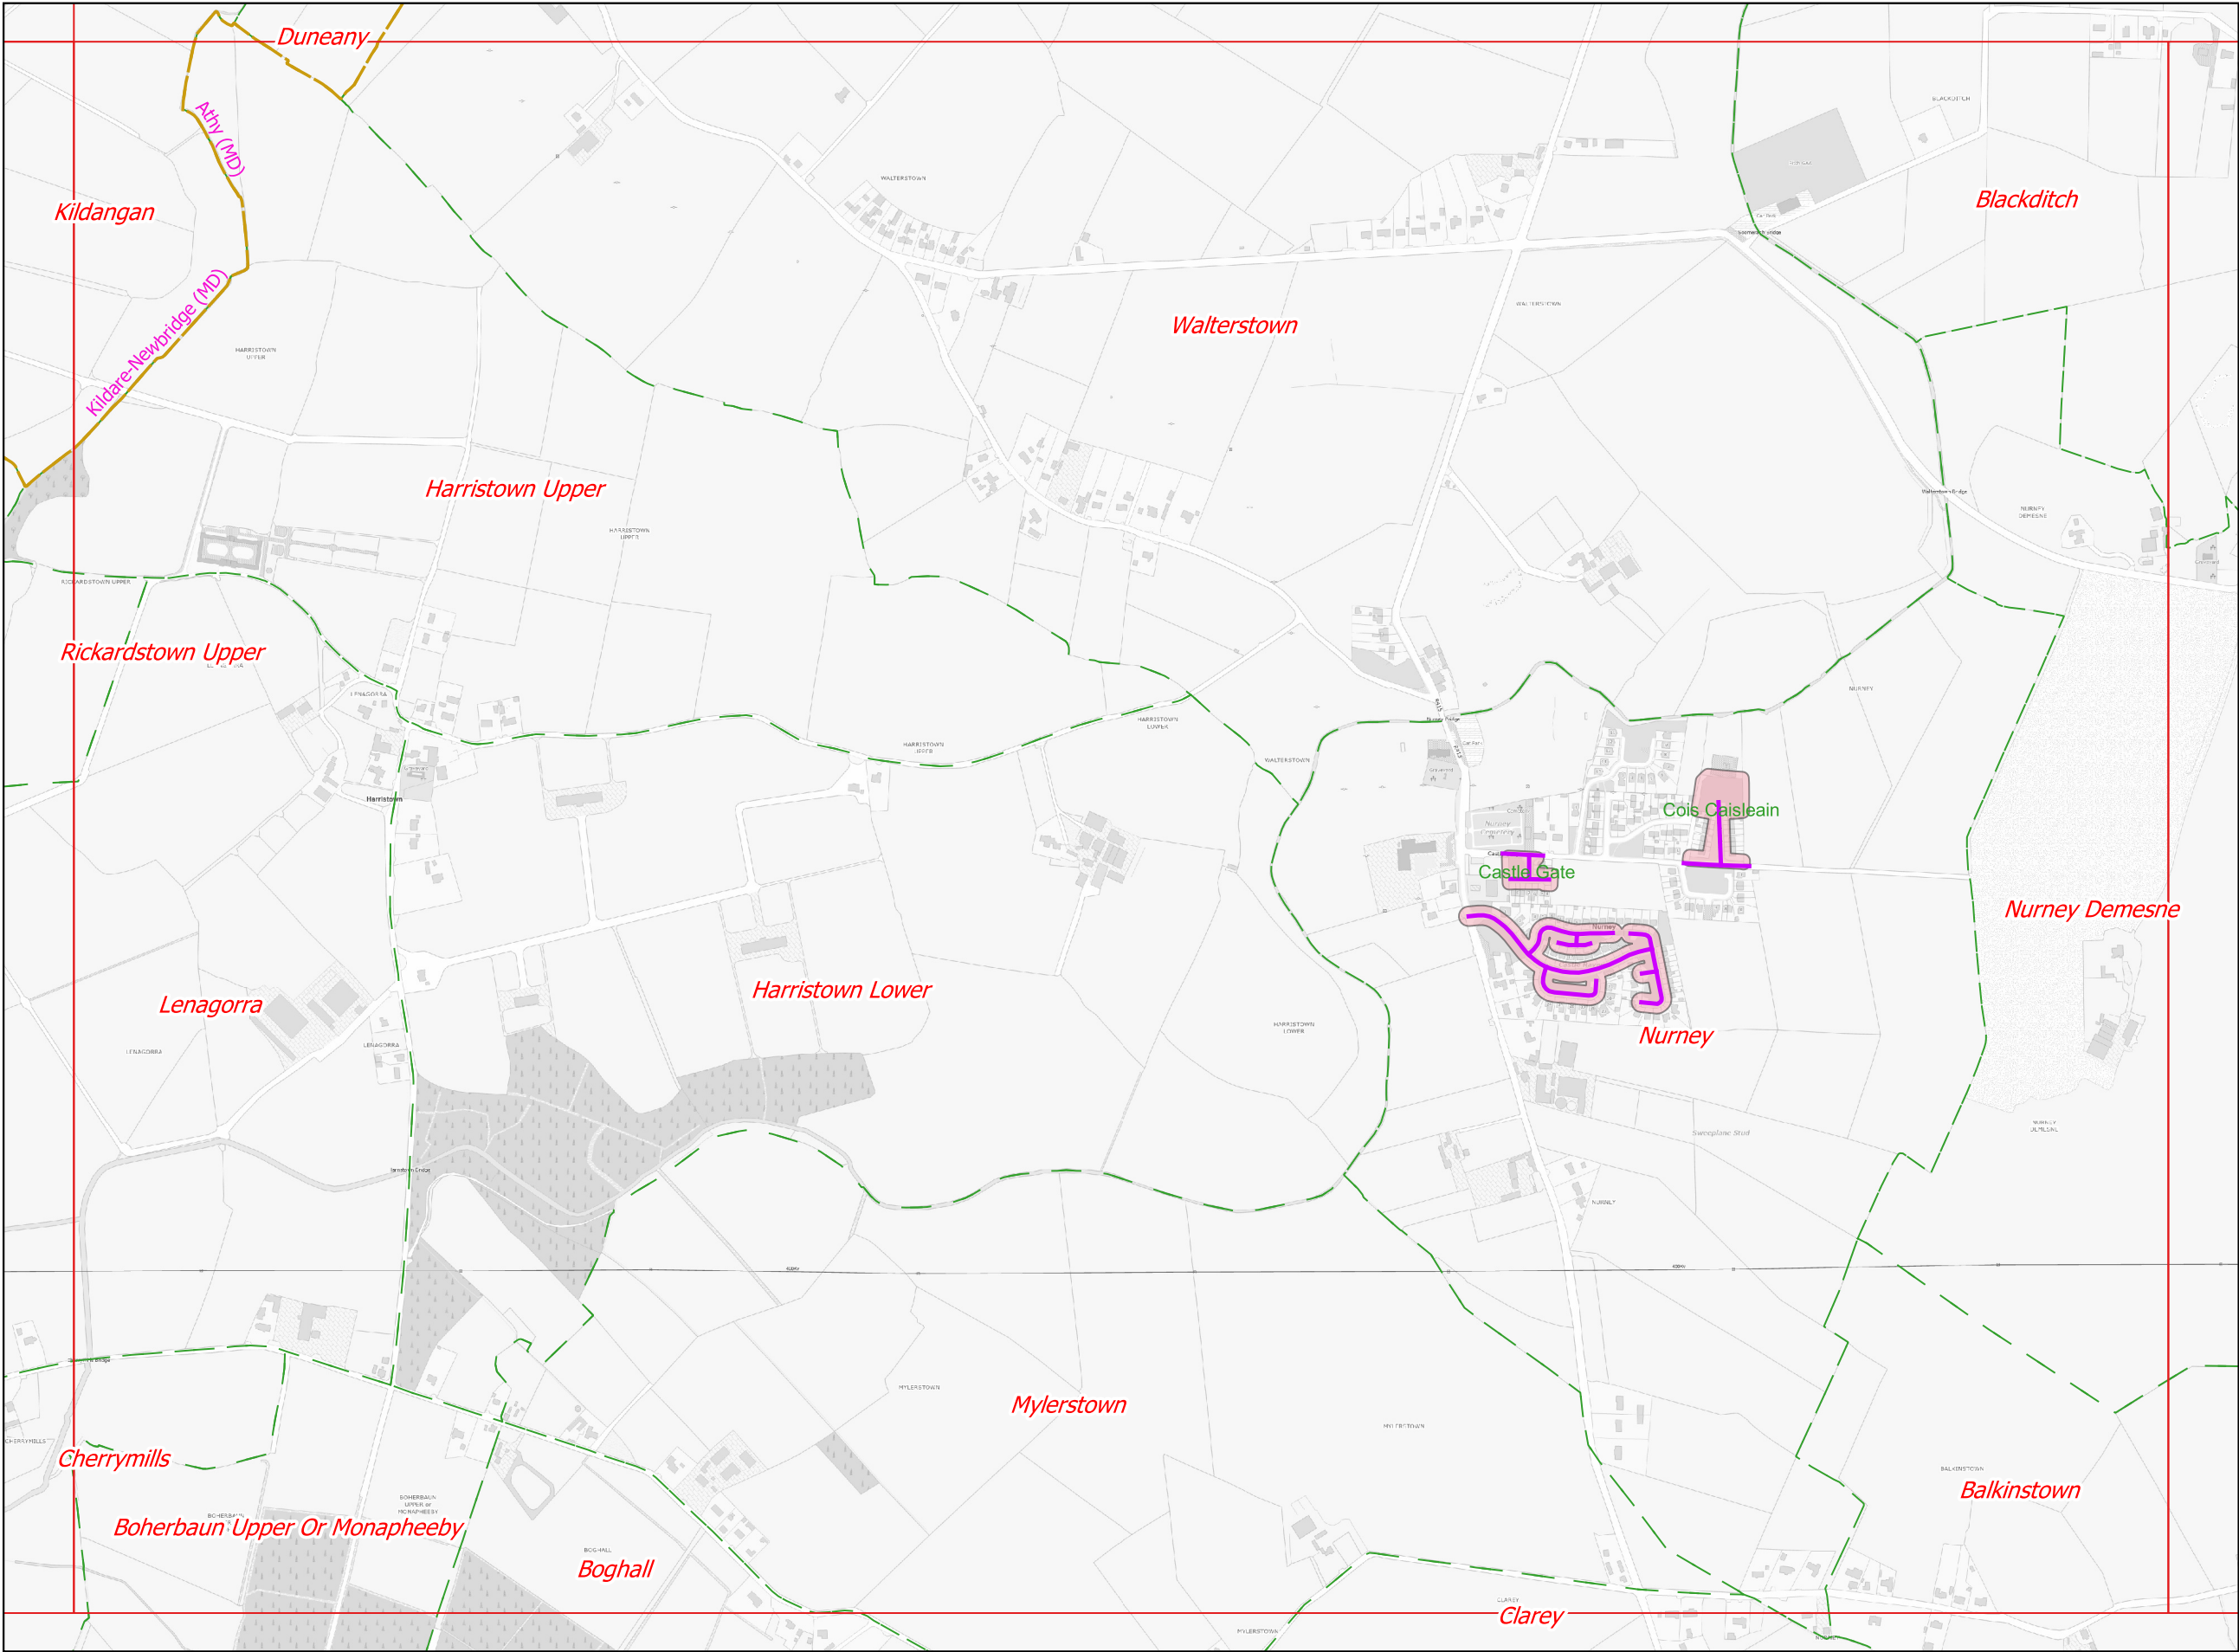



Legend

- 30 km/h proposed Special Speed Limit
- Taken in Charge Estates.
- Municipal District Boundary
- Townslend Boundary

Signature/Seal of Adoption:

Date of Adoption:

Sheet No.	Status:
KE_10000_05_17	Preliminary
Scale: 1:10000	Consultation
Date: 12/09/2025	Adopted

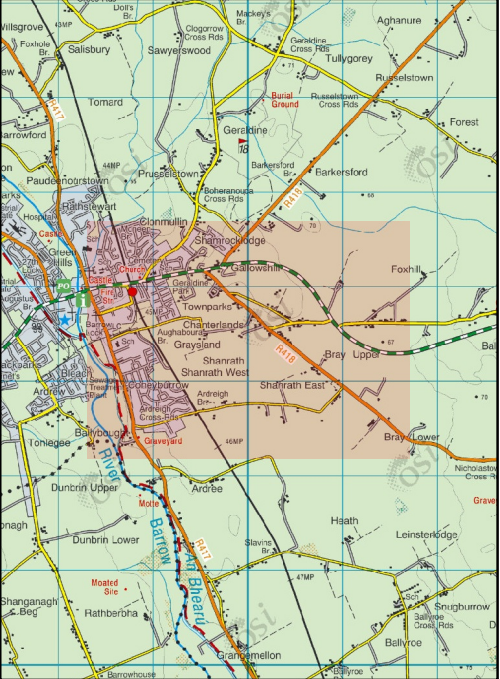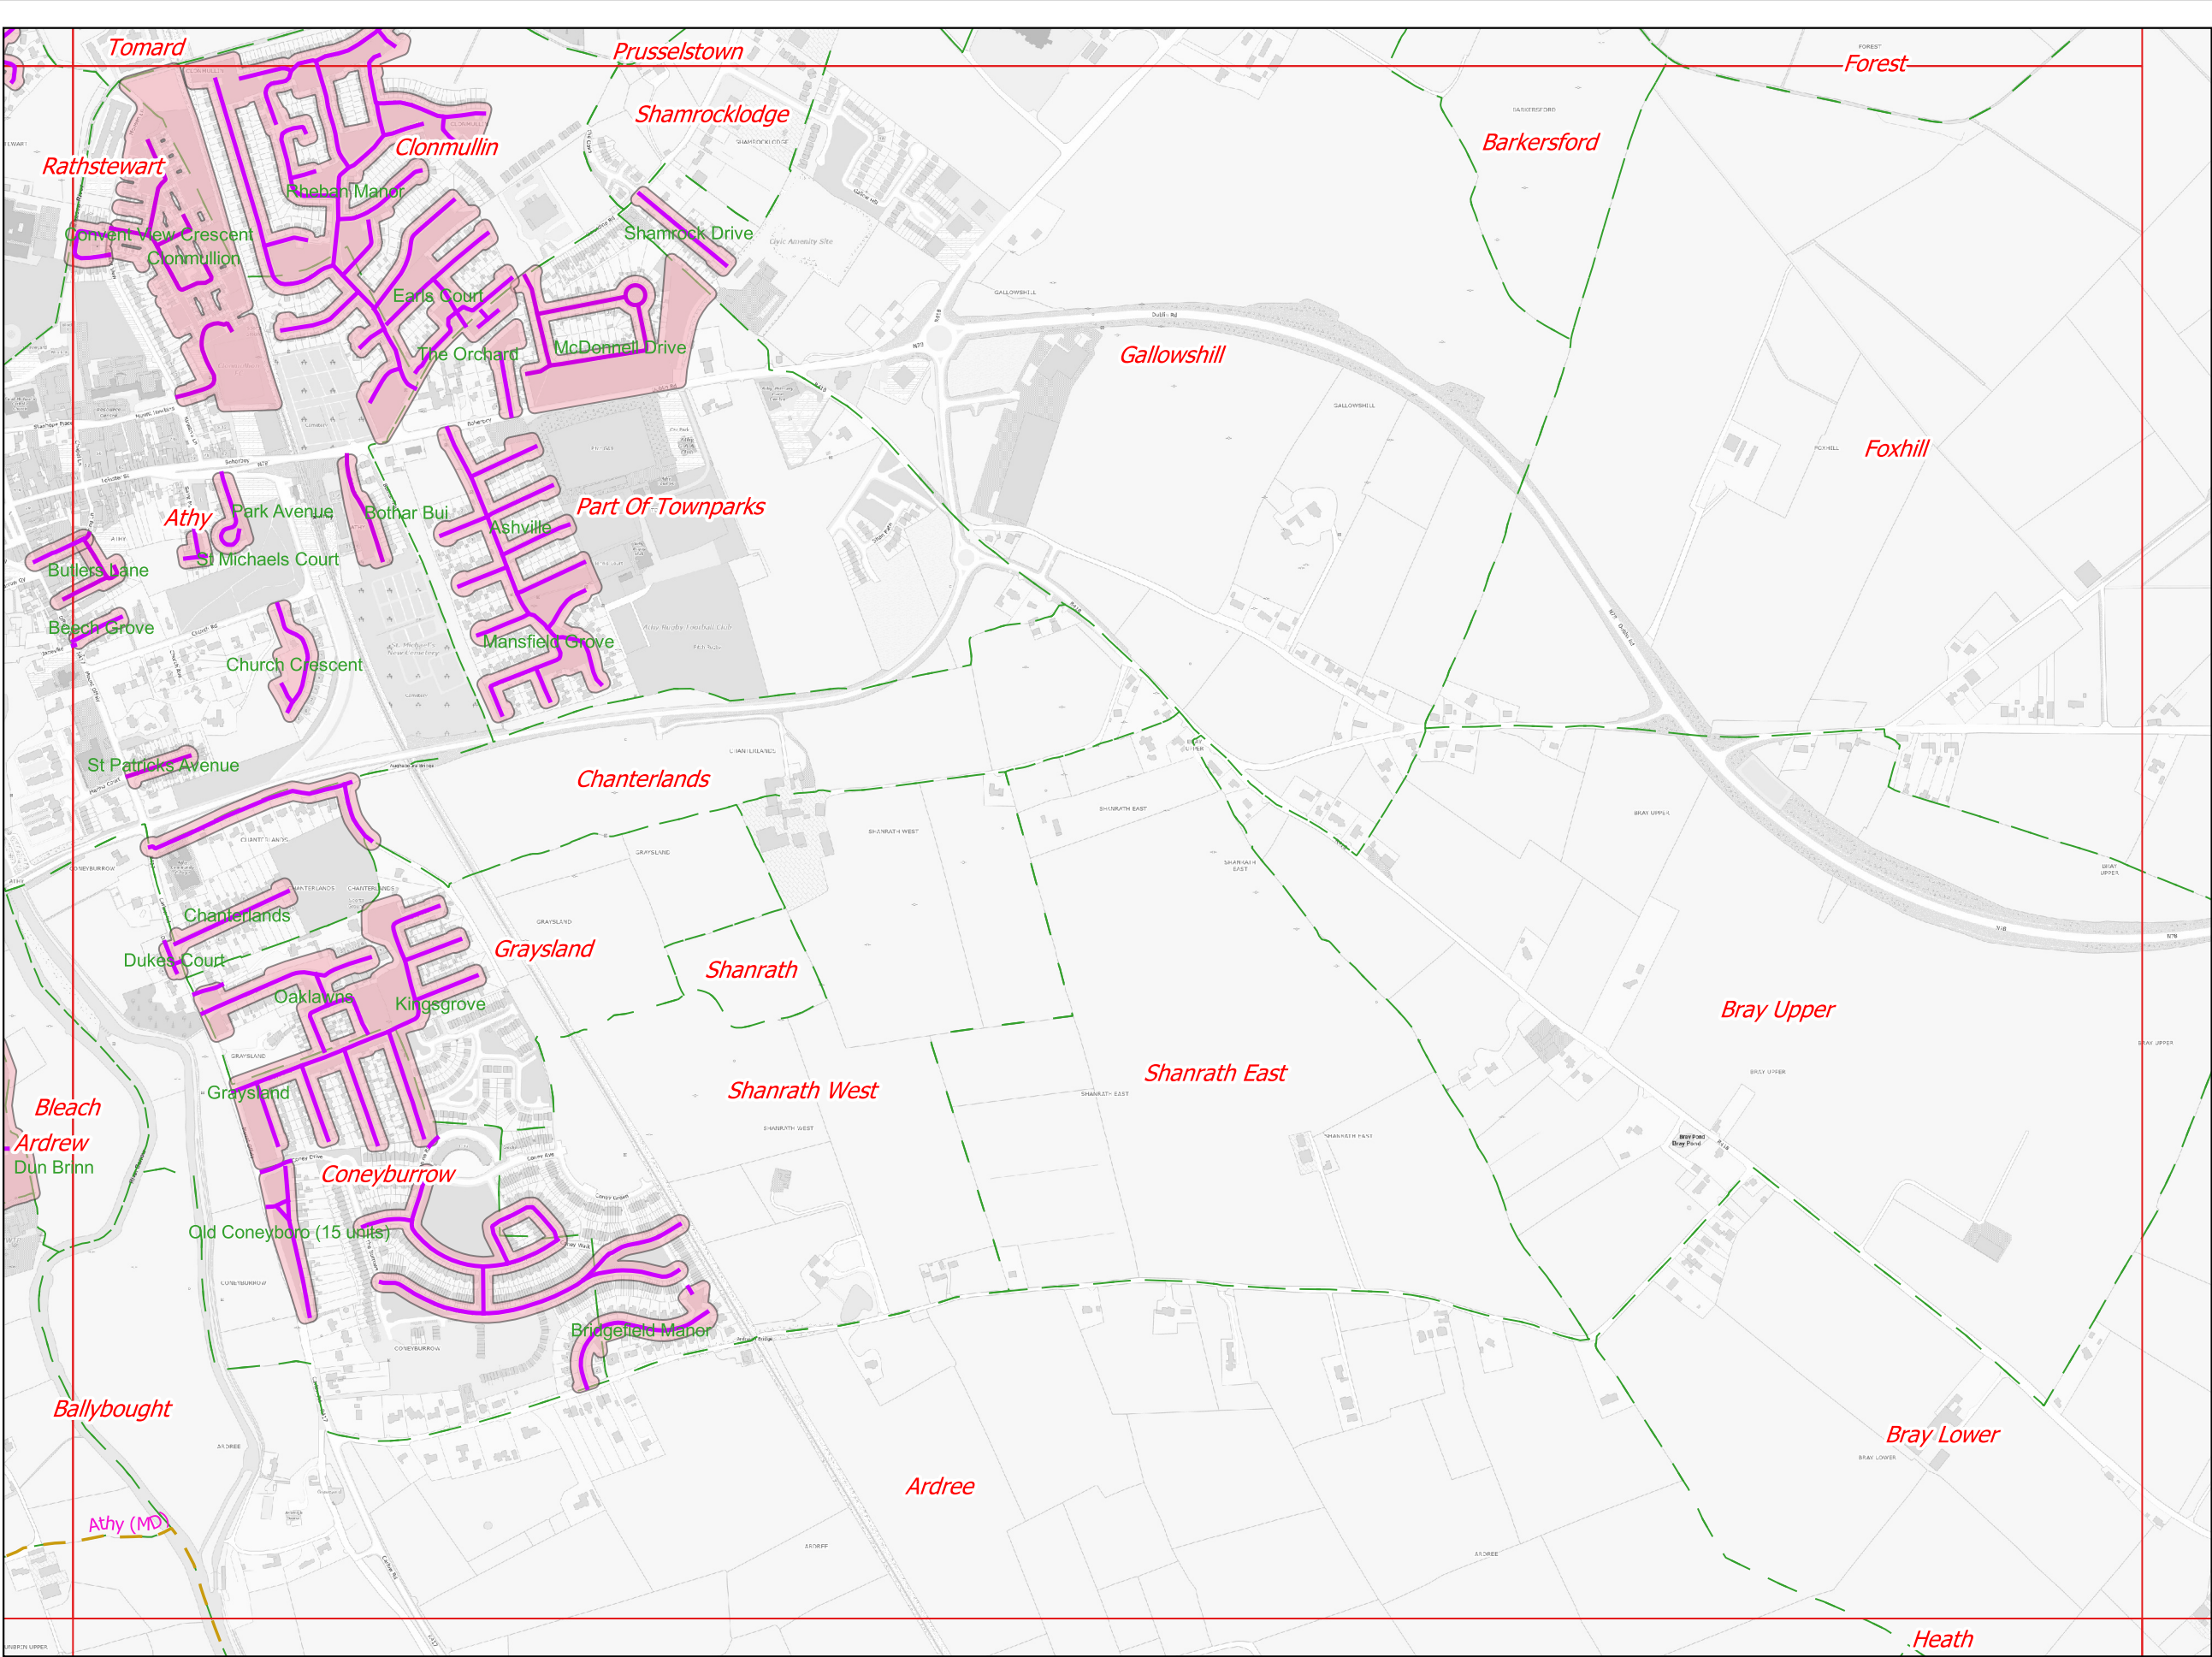

Legend

- 30 km/h proposed Special Speed Limit
- Taken in Charge Estates.
- Municipal District Boundary
- Townsland Boundary

Signature/Seal of Adoption:

Date of Adoption:

Sheet No.	Status:
KE_10000_05_22	Preliminary
Scale: 1:10000	Consultation
Date: 12/09/2025	Adopted



Tailte
Éireann



Ordnance
Survey
© Ordnance Survey Ireland/ Licence No.
CYAL5041403/Kildare County Council



An Roinn Iompair
Department of Transport



Transport, Mobility & Open Spaces Department
Senior Engineer - Mr. Donal Hodgins MA,BA, BAI, CEng, MIEI.
Kildare County Council, Comhairle Chontae Cill Dara
Áras Chill Dara, Devoy Park, Naas, Co.Kildare
T:+353-45-980424 F:+353-45-980420 E: roads@kildarecoco.ie

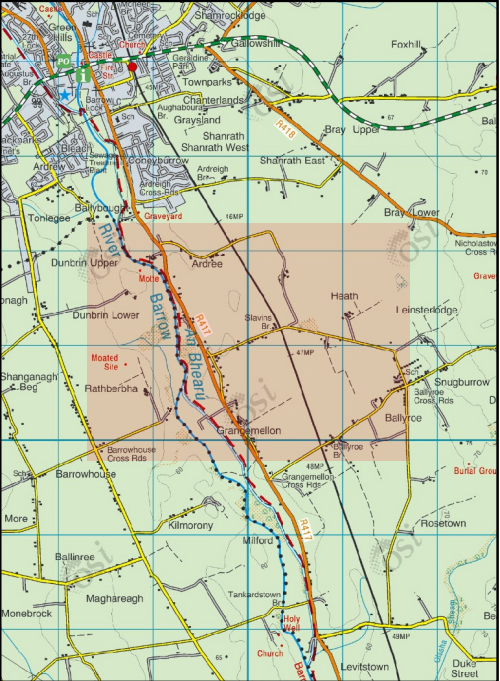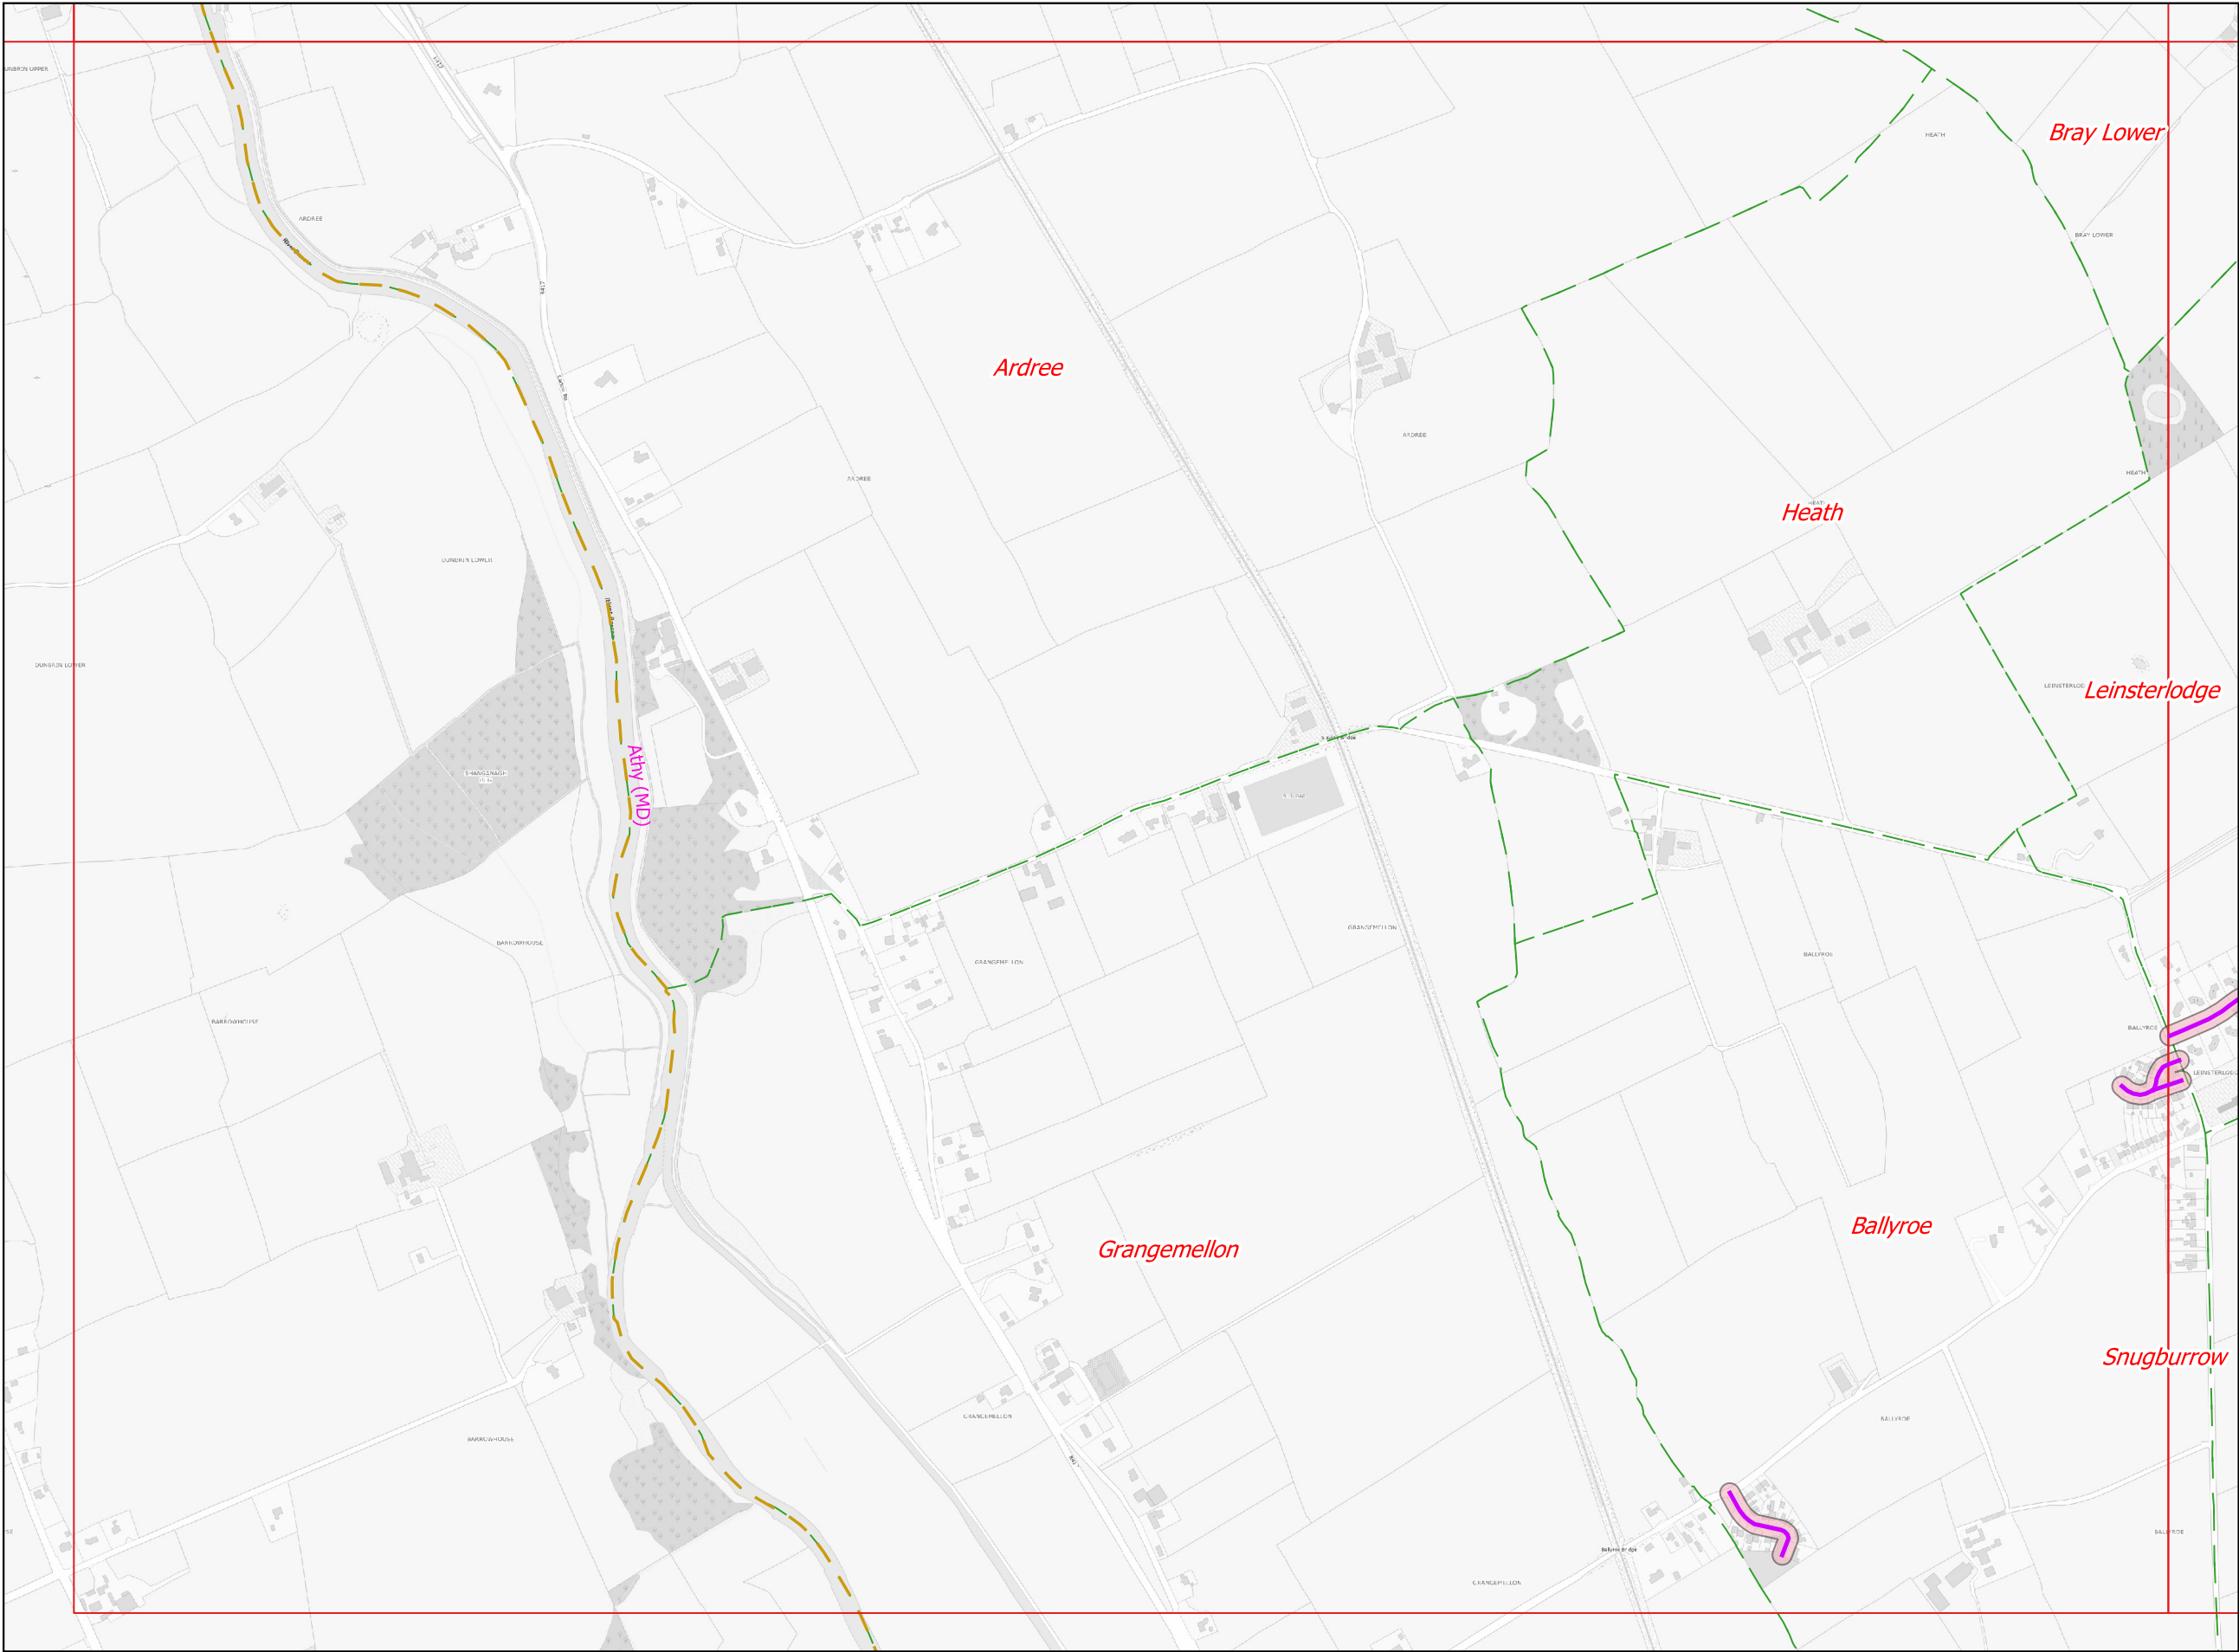

Legend

- 30 km/h proposed Special Speed Limit
- Taken in Charge Estates.
- Municipal District Boundary
- Townsland Boundary

Signature/Seal of Adoption:

Date of Adoption:

Sheet No. KE_10000_05_23	Status: Preliminary
Scale: 1:10000	Consultation
Date: 12/09/2025	Adopted



Tailte
Éireann

Ordnance
Survey
© Ordnance Survey Ireland/ Licence No.
CYAL5041403/Kildare County Council



An Roinn Iompair
Department of Transport



Transport, Mobility & Open Spaces Department
Senior Engineer - Mr. Donal Hodgins MA,BA, BAI, CEng, MIEI.

Kildare County Council, Comhairle Chontae Cill Dara
Áras Chill Dara, Devoy Park, Naas, Co.Kildare
T:+353-45-980424 F:+353-45-980420 E: roads@kildarecoco.ie




Legend

- 30 km/h proposed Special Speed Limit
- Taken in Charge Estates.
- Municipal District Boundary
- Townslend Boundary

Signature/Seal of Adoption:

Date of Adoption:

Sheet No. KE_10000_06_17	Status: Preliminary
Scale: 1:10000	Consultation
Date: 12/09/2025	Adopted

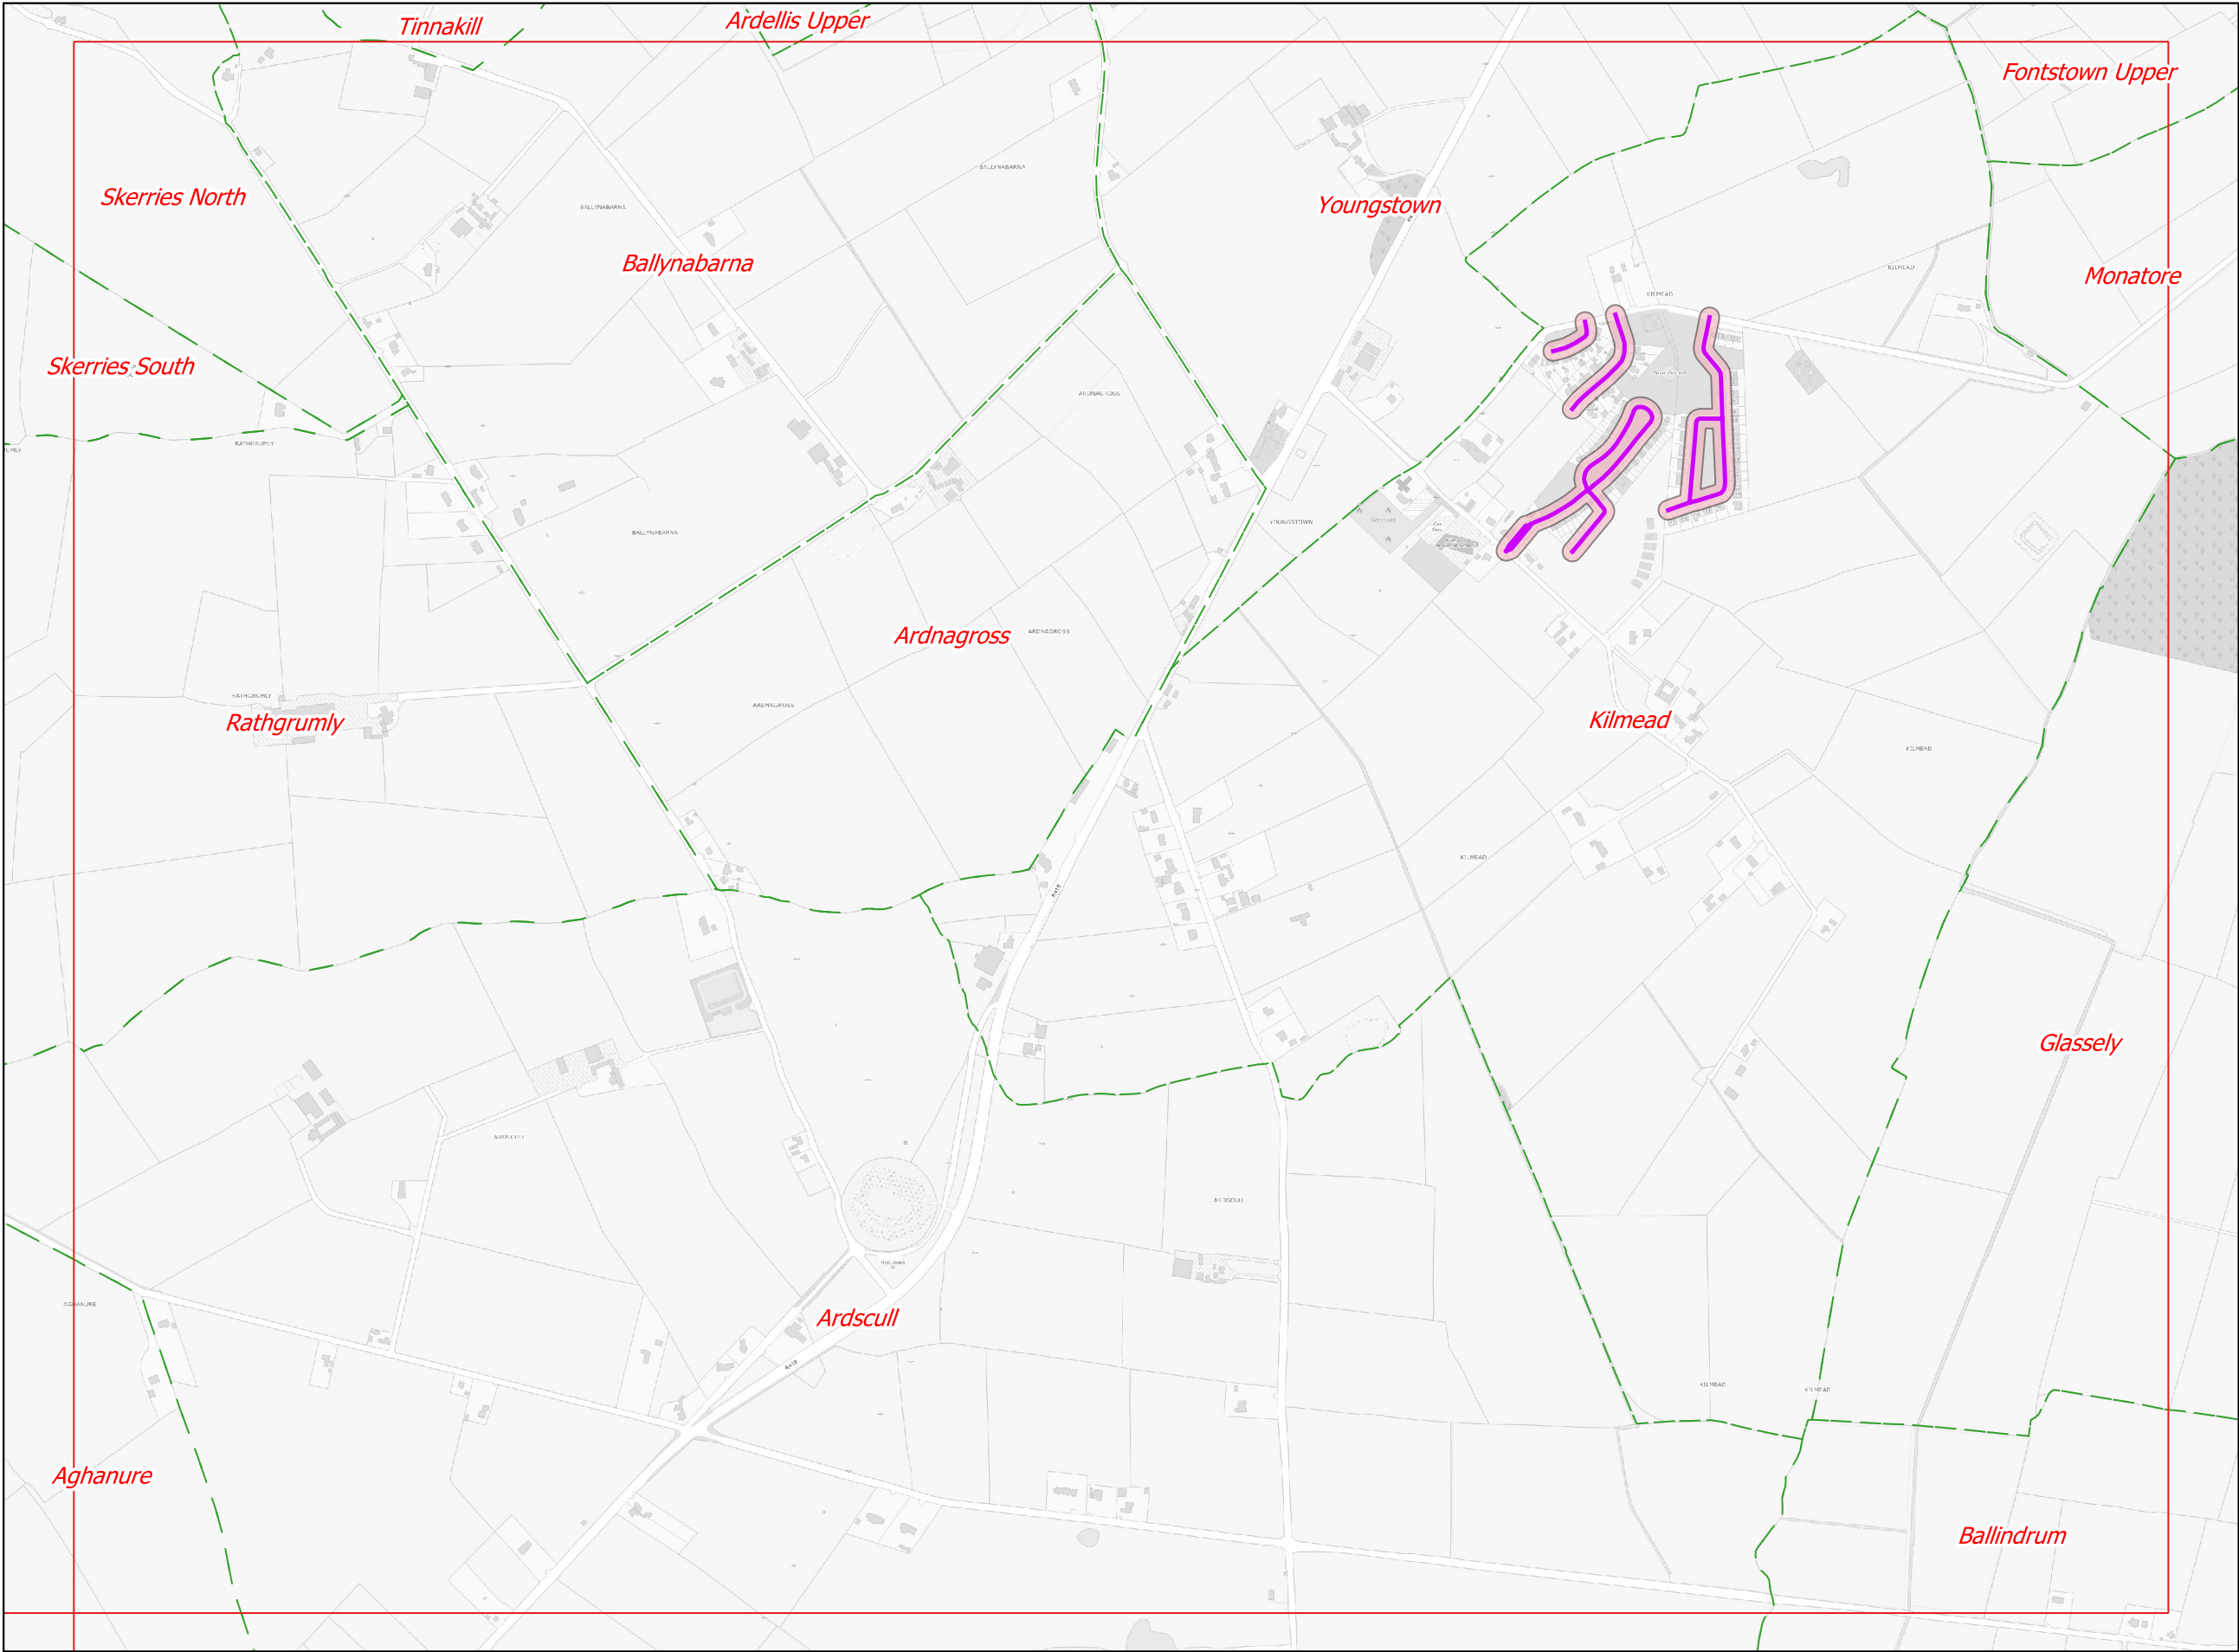



Legend

- 30 km/h proposed Special Speed Limit
- Taken in Charge Estates.
- Municipal District Boundary
- Townsland Boundary

Signature/Seal of Adoption:

Date of Adoption:

Sheet No.	Status:
KE_10000_06_20	Preliminary
Scale: 1:10000	Consultation
Date: 12/09/2025	Adopted

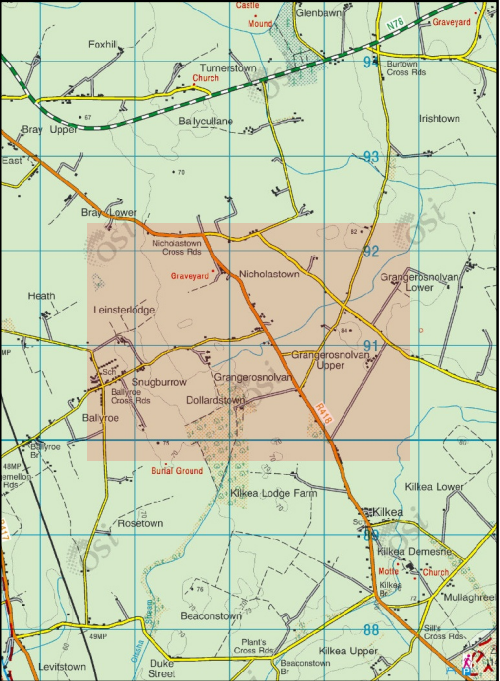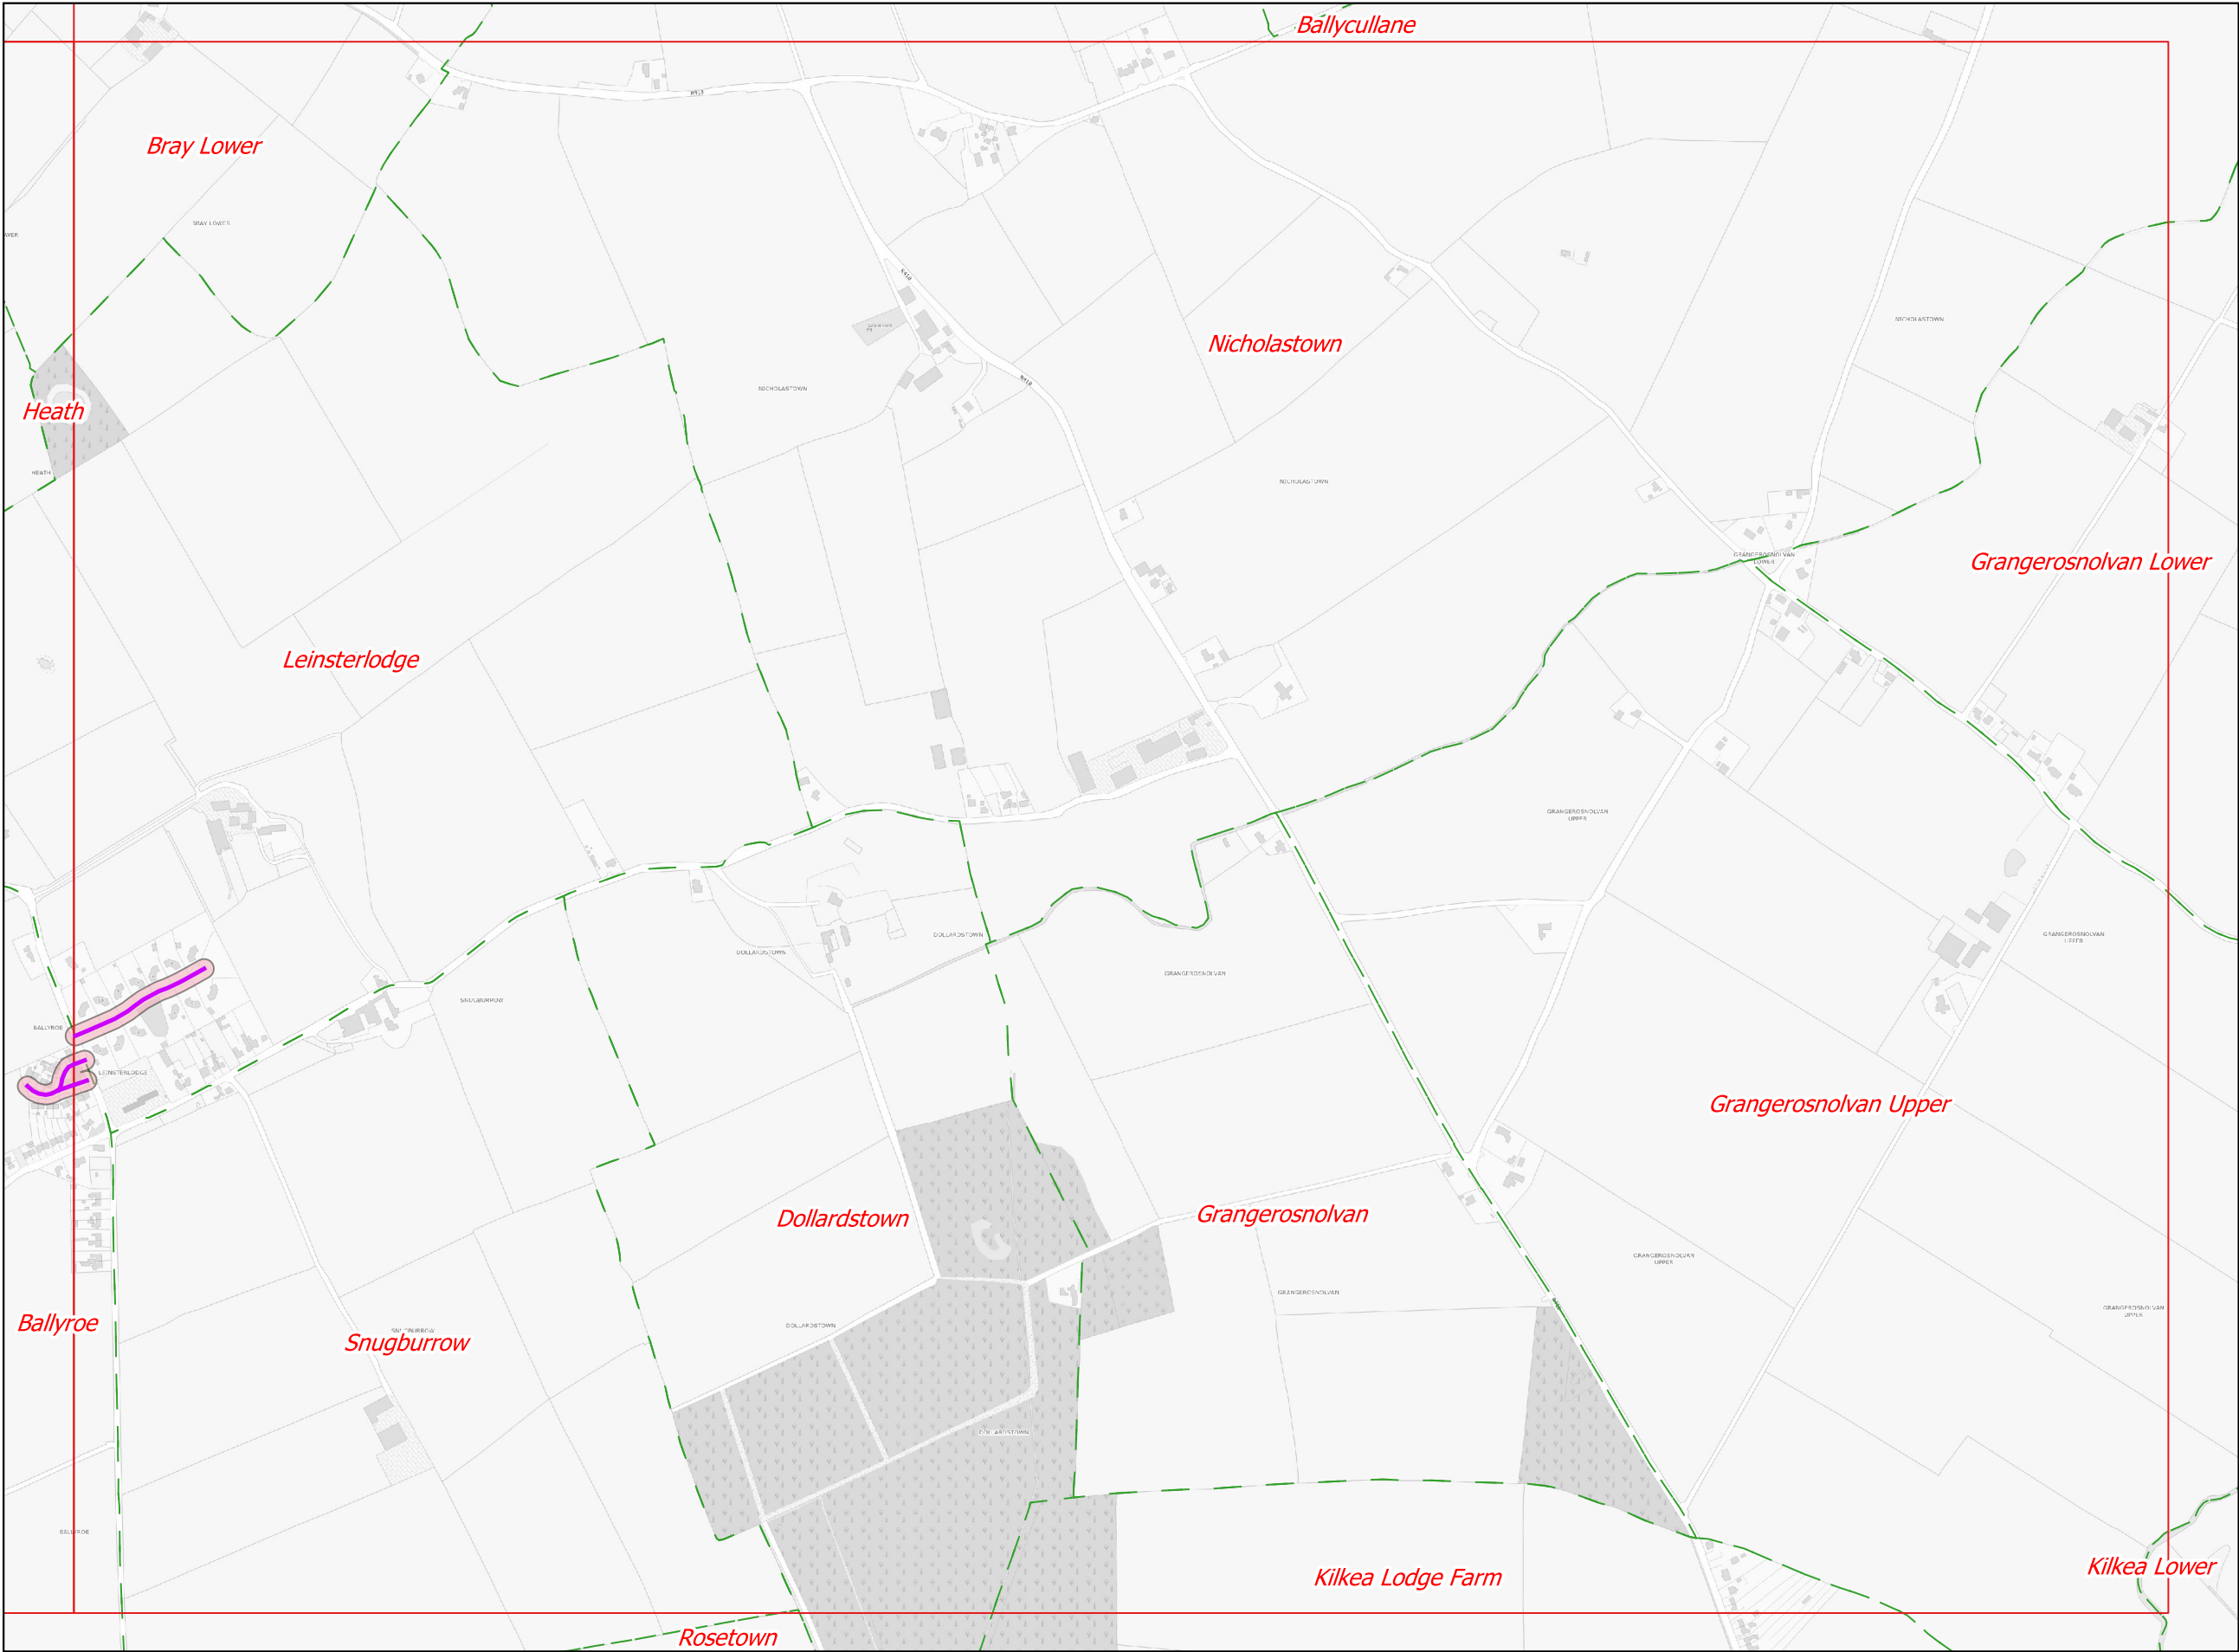

Legend

- 30 km/h proposed Special Speed Limit
- Taken in Charge Estates.
- Municipal District Boundary
- Townsland Boundary

Signature/Seal of Adoption:

Date of Adoption:

Sheet No.	Status:
KE_10000_06_23	Preliminary
Scale: 1:10000	Consultation
Date: 12/09/2025	Adopted



Tailte Éireann


Ordnance Survey
© Ordnance Survey Ireland/ Licence No. CYAL5041403/Kildare County Council



An Roinn Iompair
Department of Transport



Transport, Mobility & Open Spaces Department
Senior Engineer - Mr. Donal Hodgins MA,BA, BAI, CEng, MIEI.
Kildare County Council, Comhairle Chontae Cill Dara
Áras Chill Dara, Devoy Park, Naas, Co.Kildare
T: +353-45-980424 F: +353-45-980420 E: roads@kildarecoco.ie

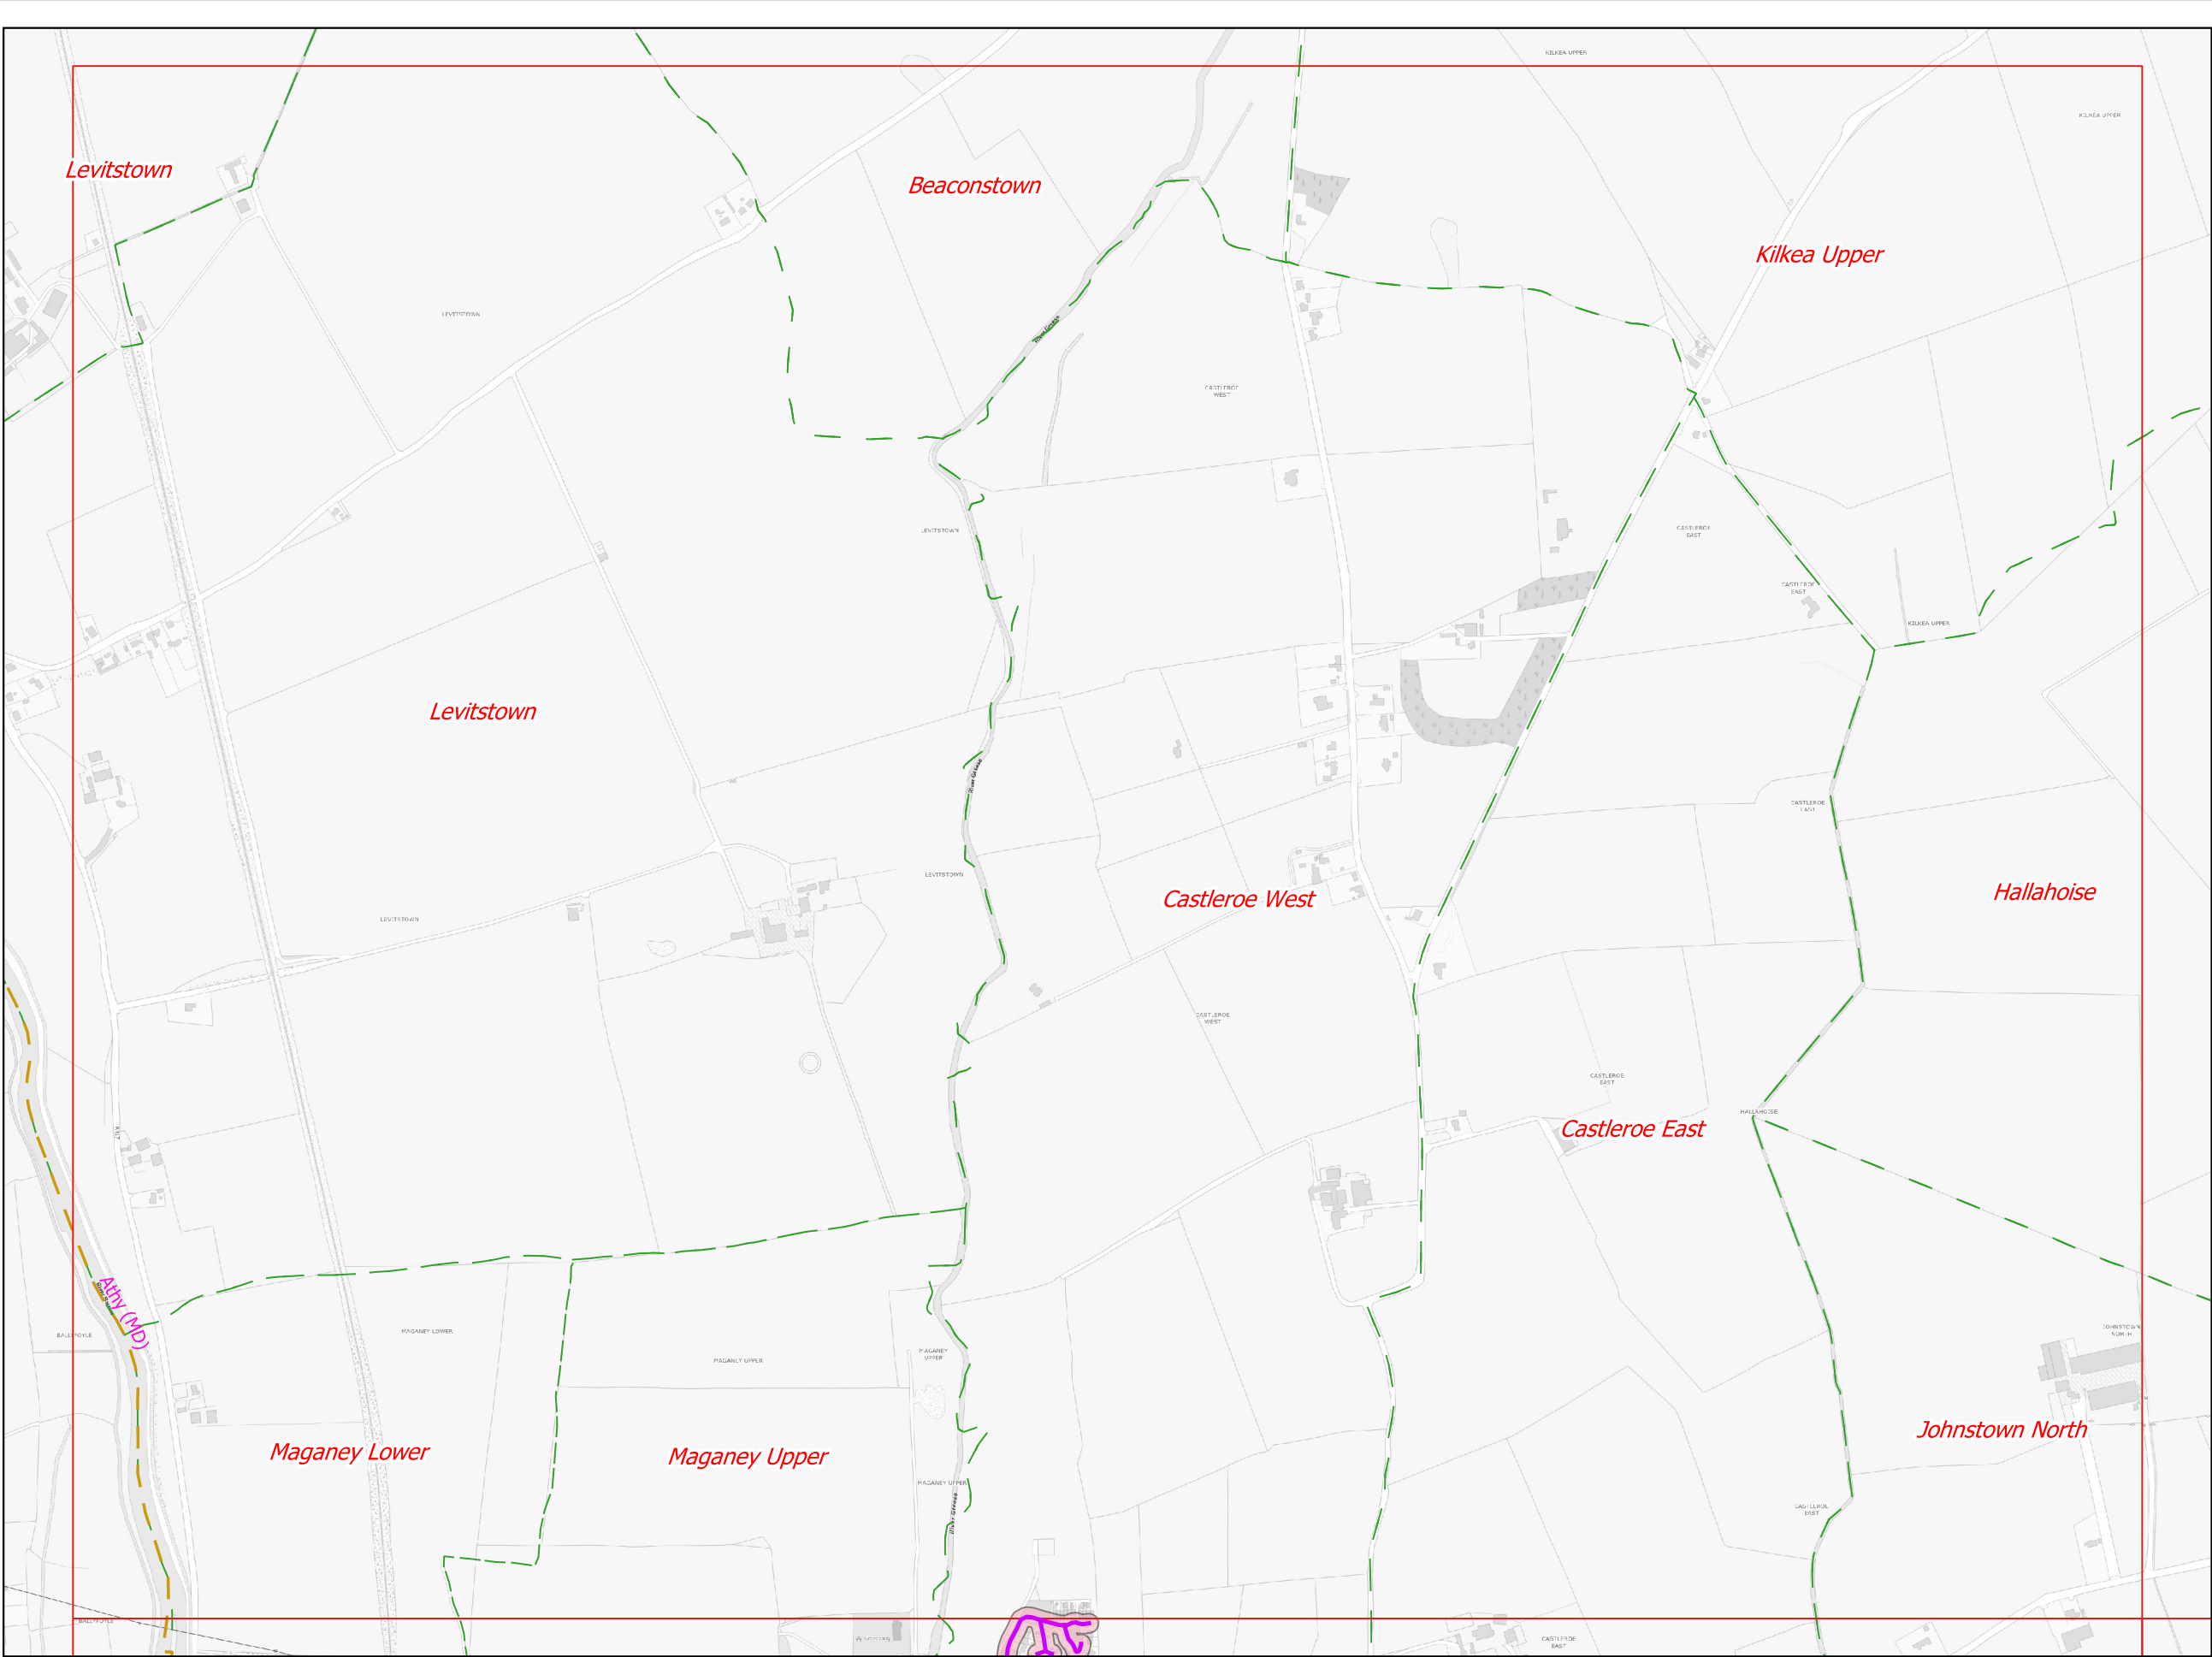

Legend

- 30 km/h proposed Special Speed Limit
- Taken in Charge Estates.
- Municipal District Boundary
- Townslend Boundary

Signature/Seal of Adoption:

Date of Adoption:

Sheet No.	Status:
KE_10000_06_25	Preliminary
Scale: 1:10000	Consultation
Date: 12/09/2025	Adopted



Tailte
Éireann

Ordnance
Survey
© Ordnance Survey Ireland. Licence No.
CYAL5041403/Kildare County Council




An Roinn Iompair
Department of Transport



Transport, Mobility & Open Spaces Department
Senior Engineer - Mr. Donal Hodgins MA,BA, BAI, CEng, MIEI.

Kildare County Council, Comhairle Chontae Cill Dara
Áras Chill Dara, Devoy Park, Naas, Co.Kildare
T: +353-45-980424 F: +353-45-980420 E: roads@kildarecoco.ie

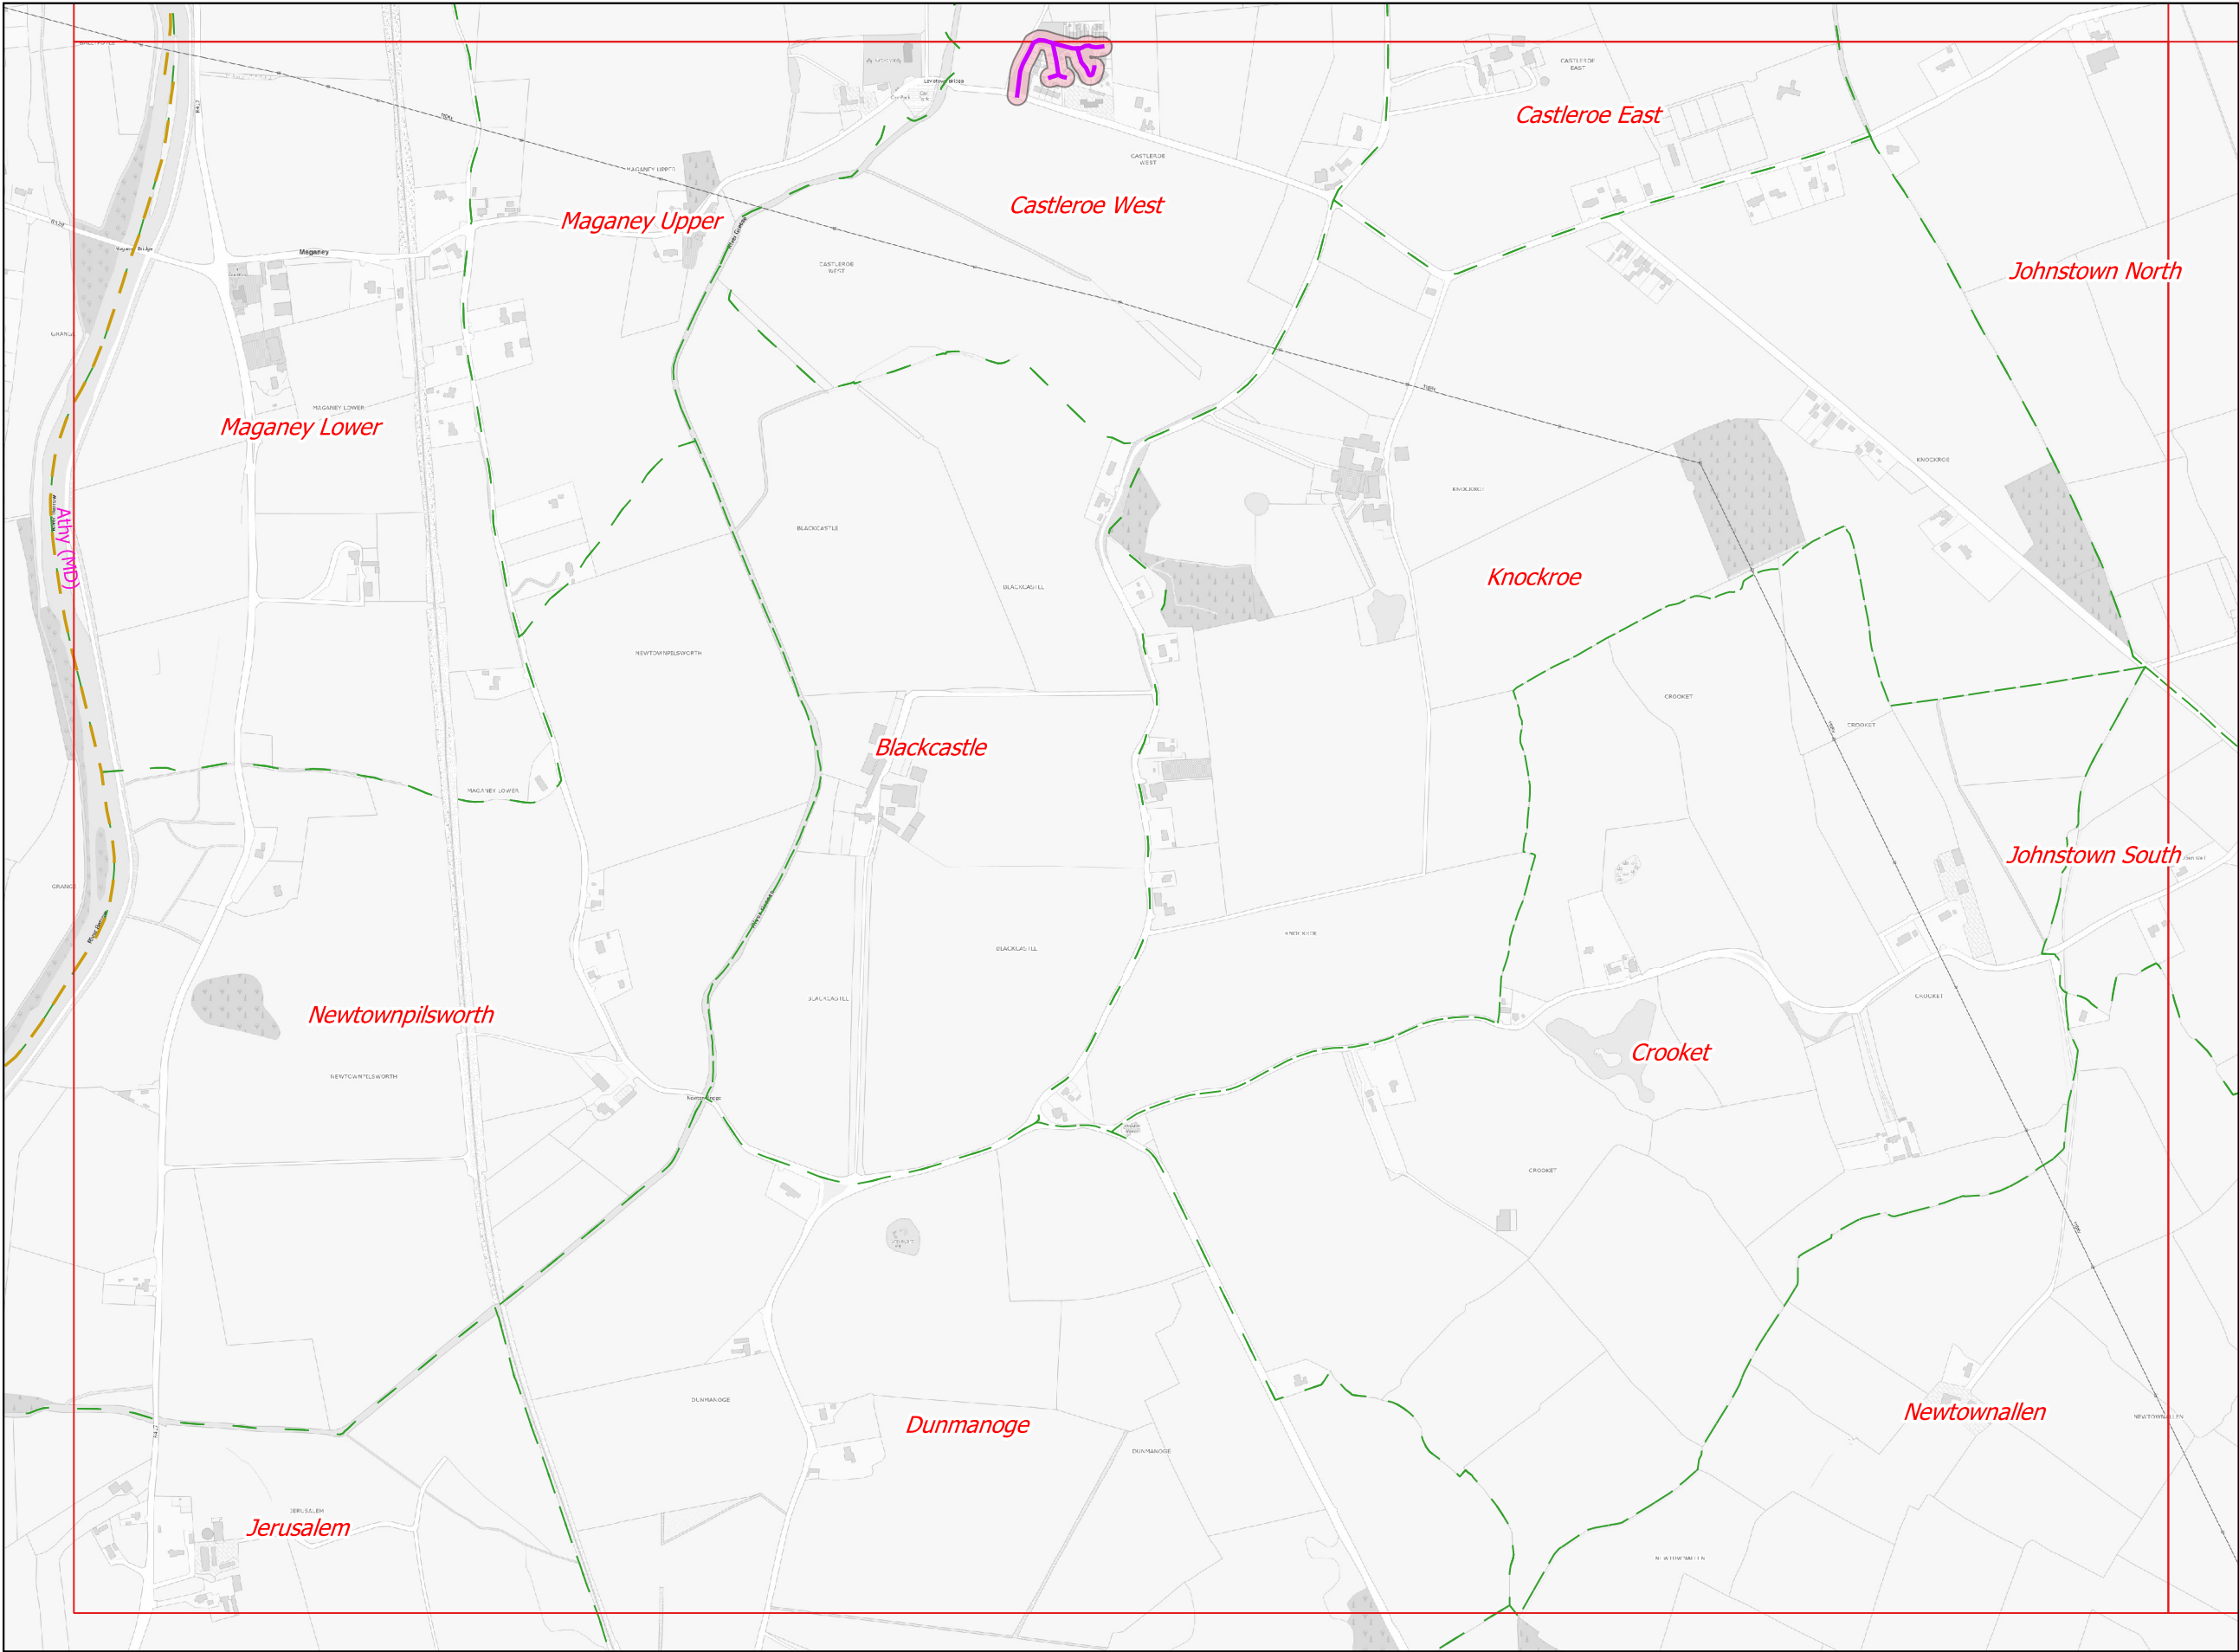

Legend

- 30 km/h proposed Special Speed Limit
- Taken in Charge Estates.
- Municipal District Boundary
- Townsland Boundary

Signature/Seal of Adoption:

Date of Adoption:

Sheet No.	Status:
KE_10000_06_26	Preliminary
Scale:	Consultation
1:10000	
Date:	Adopted
12/09/2025	



Tailte
Éireann

Ordnance
Survey
© Ordnance Survey Ireland / Licence No.
CYAL5041403/Kildare County Council




An Roinn Iompair
Department of Transport



Transport, Mobility & Open Spaces Department
Senior Engineer - Mr. Donal Hodgins MA,BA, BAI, CEng, MIEI.

Kildare County Council, Comhairle Chontae Cill Dara
Áras Chill Dara, Devoy Park, Naas, Co.Kildare
T:+353-45-980424 F:+353-45-980420 E: roads@kildarecoco.ie

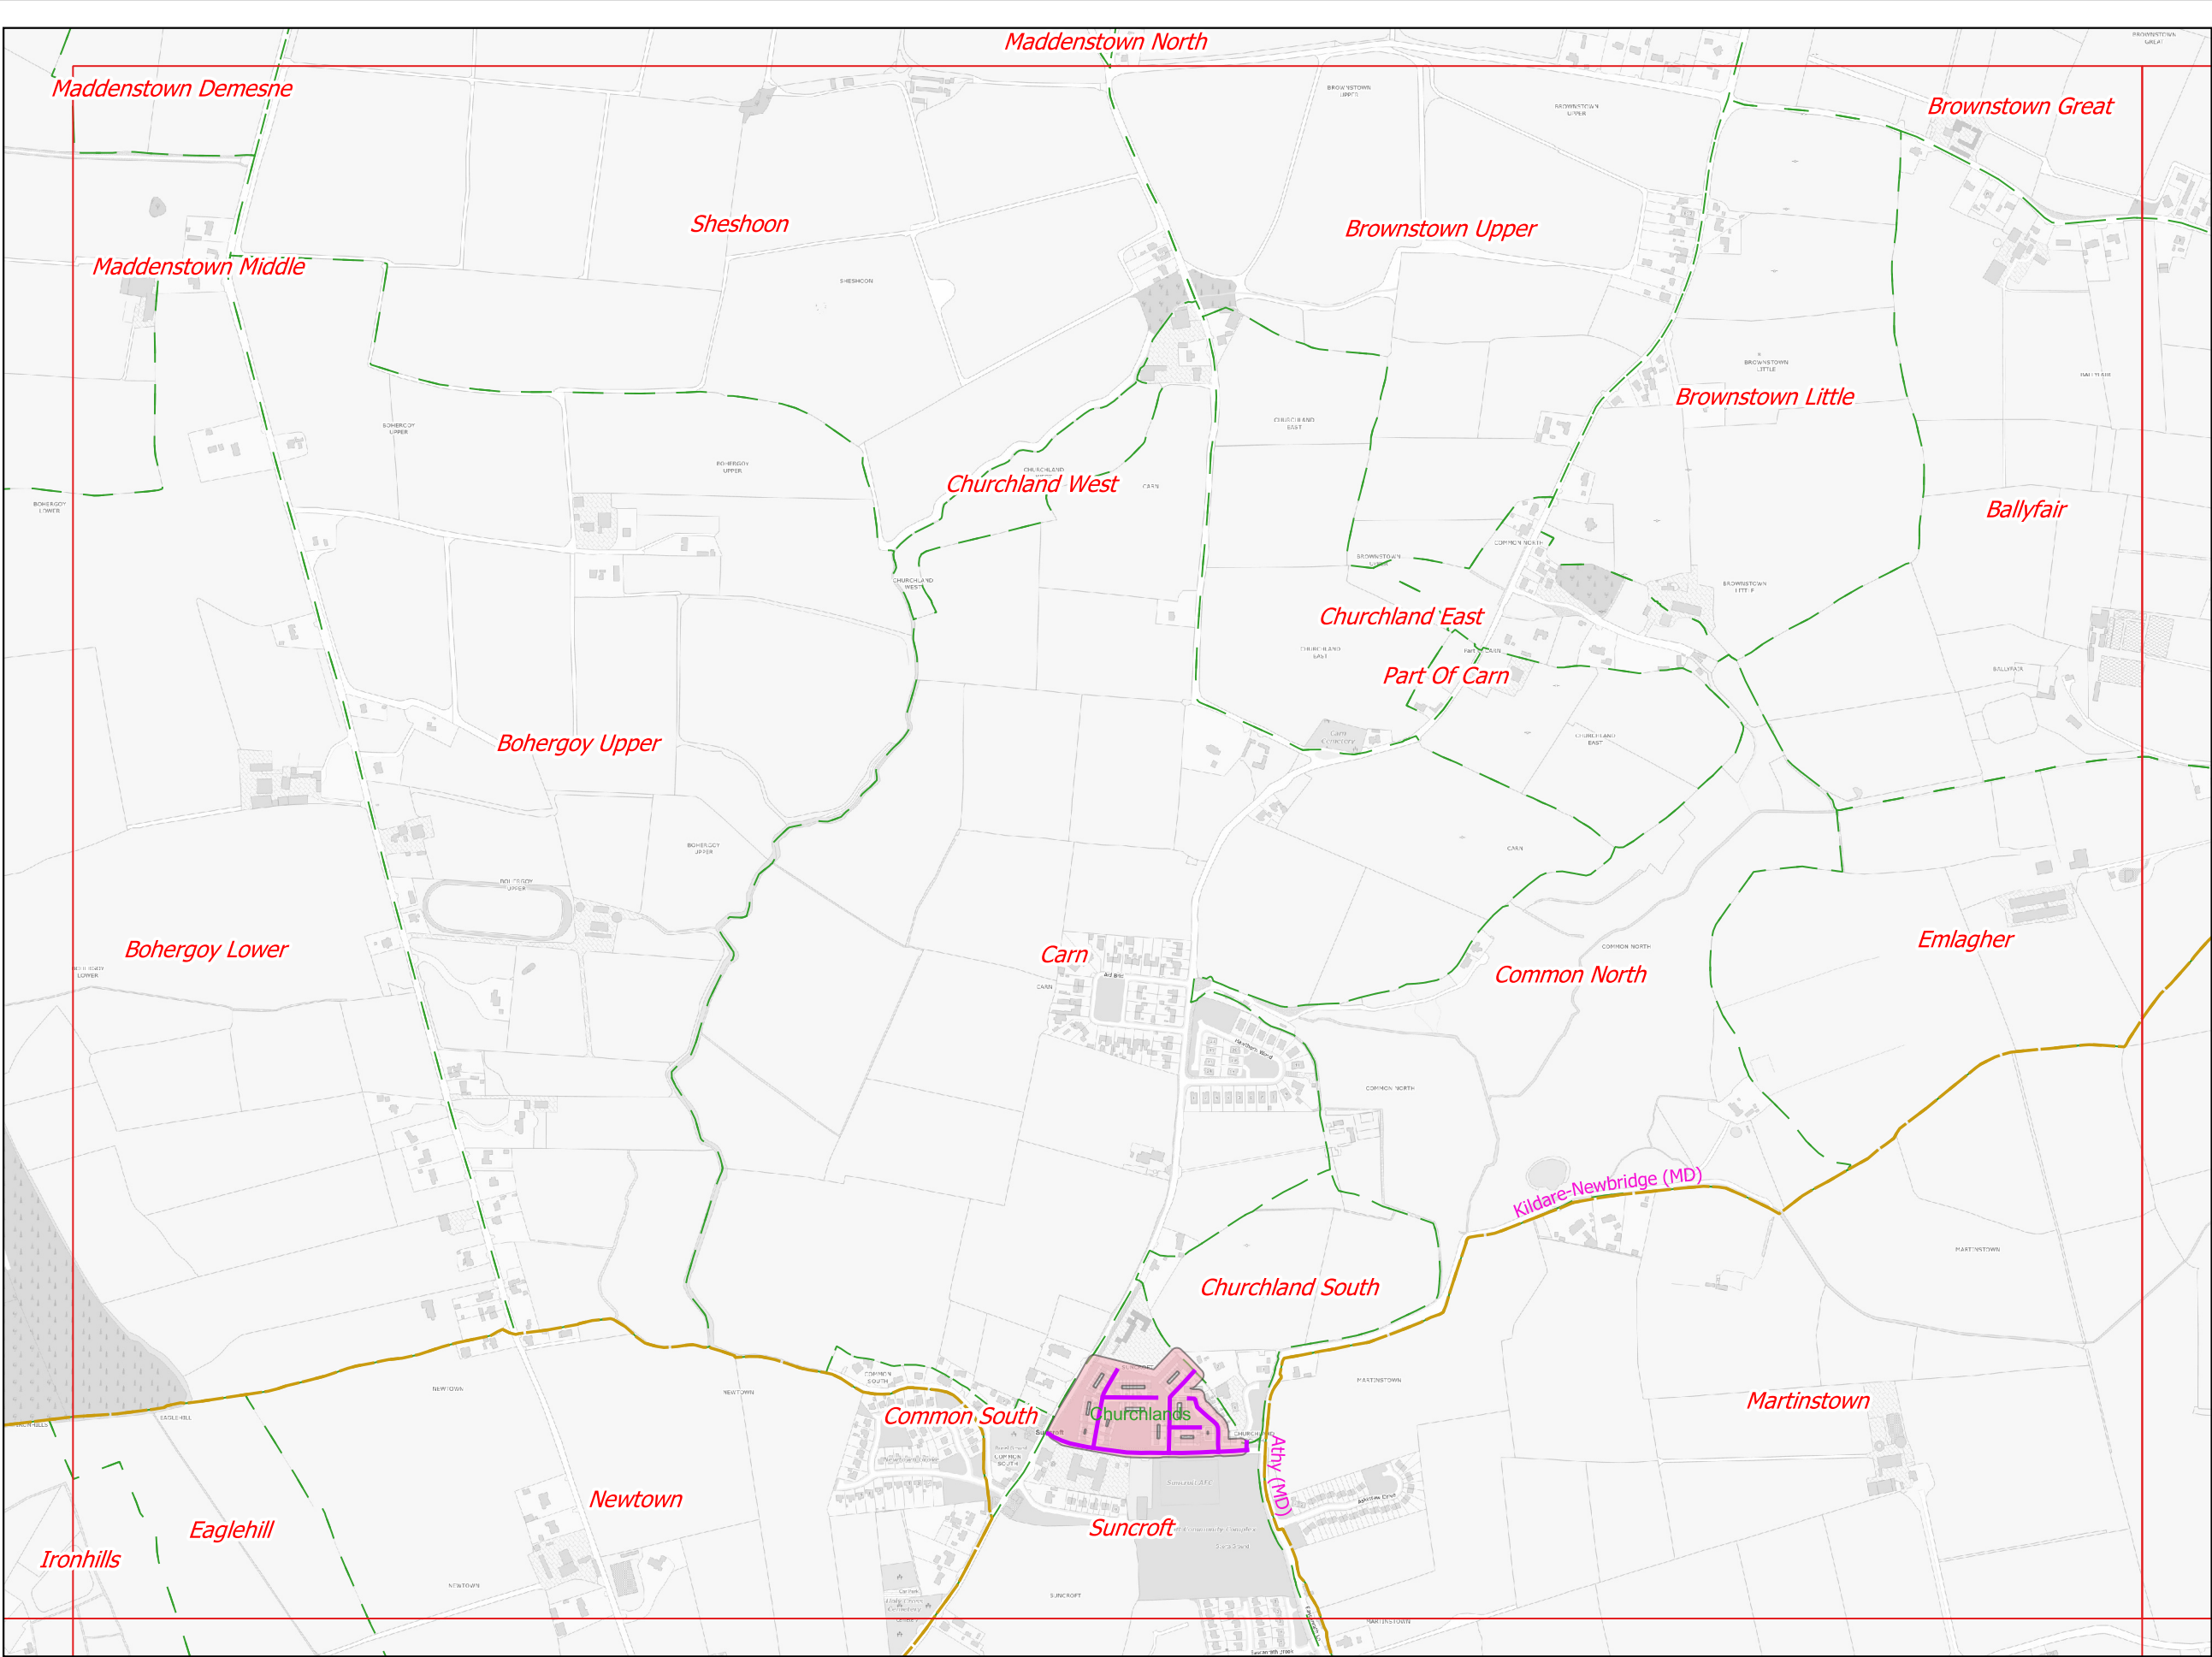

Legend

-  30 km/h proposed Special Speed Limit
-  Taken in Charge Estates.
-  Municipal District Boundary
-  Townsland Boundary

Signature/Seal of Adoption:

Date of Adoption:

Sheet No.	Status:
KE_10000_07_16	Preliminary
Scale: 1:10000	Consultation
Date: 12/09/2025	Adopted



Tailte Éireann


Ordnance Survey
© Ordnance Survey Ireland / Licence No. CYL5041403/Kildare County Council



An Roinn Iompair
Department of Transport



Transport, Mobility & Open Spaces Department
Senior Engineer - Mr. Donal Hodgins MA, BA, BAI, CEng, MIEI.
Kildare County Council, Comhairle Chontae Cill Dara
Áras Chill Dara, Devooy Park, Naas, Co. Kildare
T: +353-45-980424 F: +353-45-980420 E: roads@kildarecoco.ie

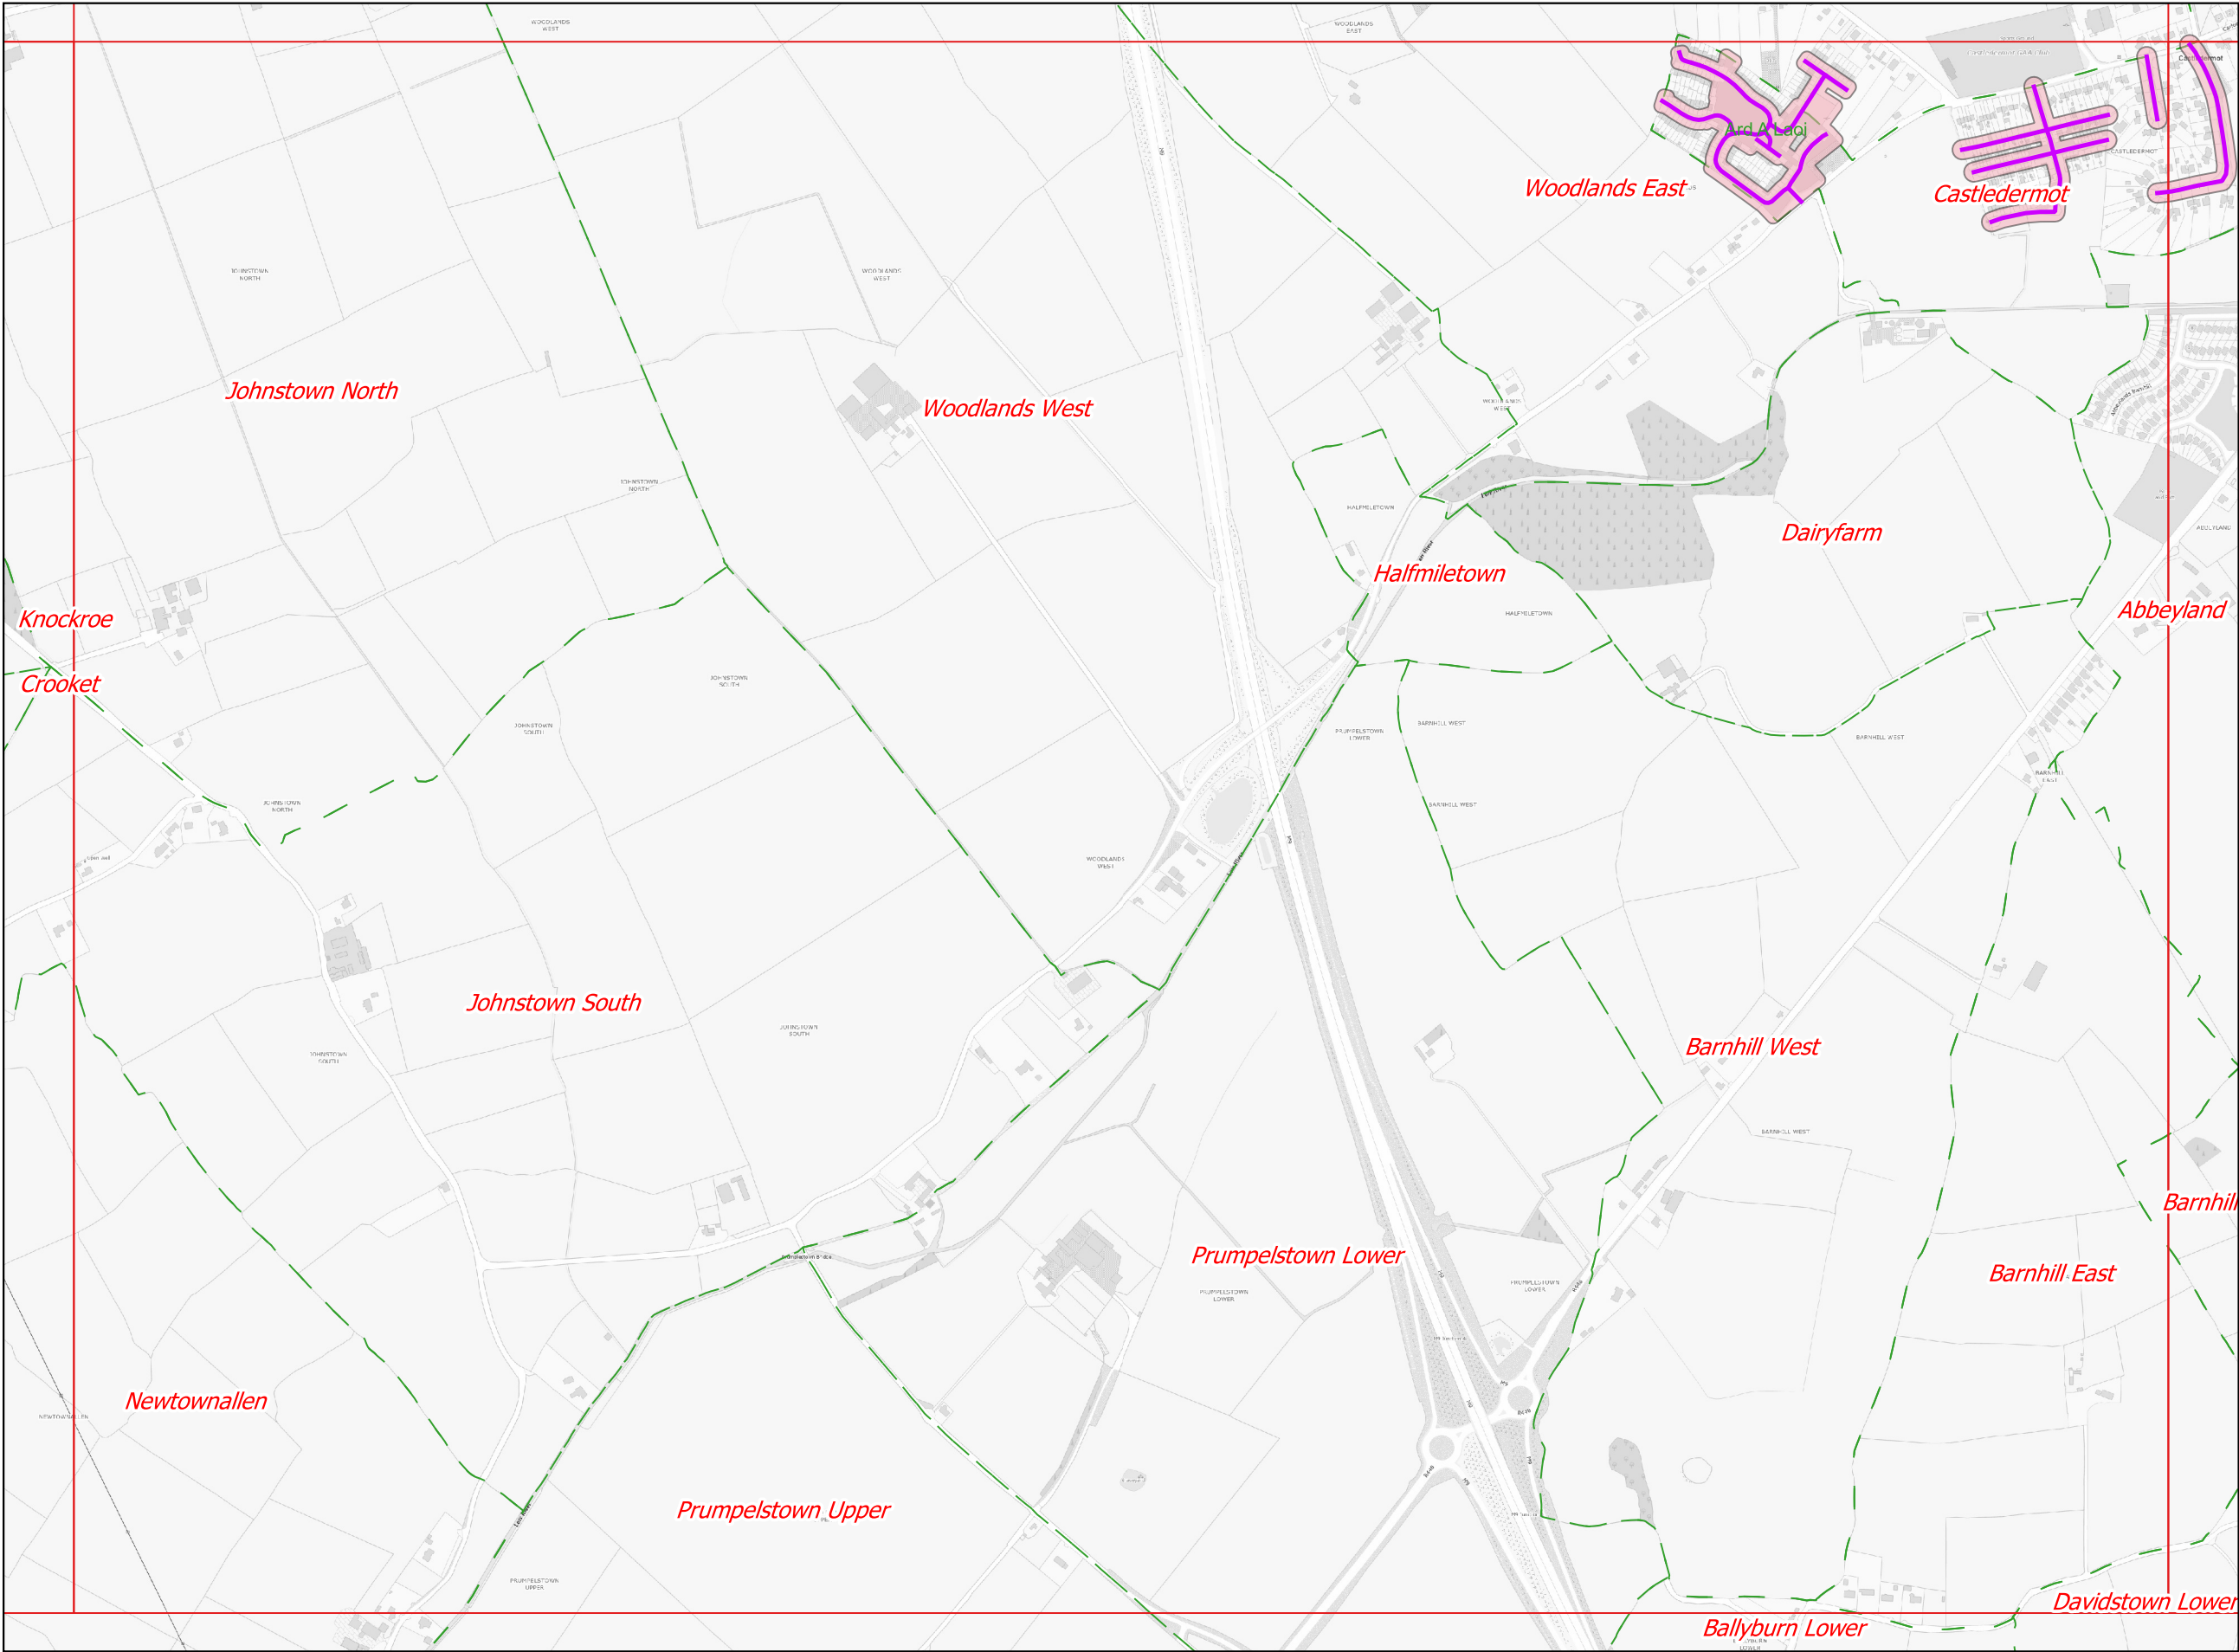

Legend

- 30 km/h proposed Special Speed Limit
- Taken in Charge Estates.
- Municipal District Boundary
- Townsland Boundary

Signature/Seal of Adoption:

Date of Adoption:

Sheet No.	Status:
KE_10000_07_26	Preliminary
Scale: 1:10000	Consultation
Date: 12/09/2025	Adopted



Tailte
Éireann


Ordnance
Survey
© Ordnance Survey Ireland. Licence No.
CYAL5041403/Kildare County Council



An Roinn Iompair
Department of Transport



Transport, Mobility & Open Spaces Department
Senior Engineer - Mr. Donal Hodgins MA,BA, BAI, CEng, MIEI.
Kildare County Council, Comhairle Chontae Cill Dara
Áras Chill Dara, Devoy Park, Naas, Co.Kildare
T:+353-45-980424 F:+353-45-980420 E: roads@kildarecoco.ie

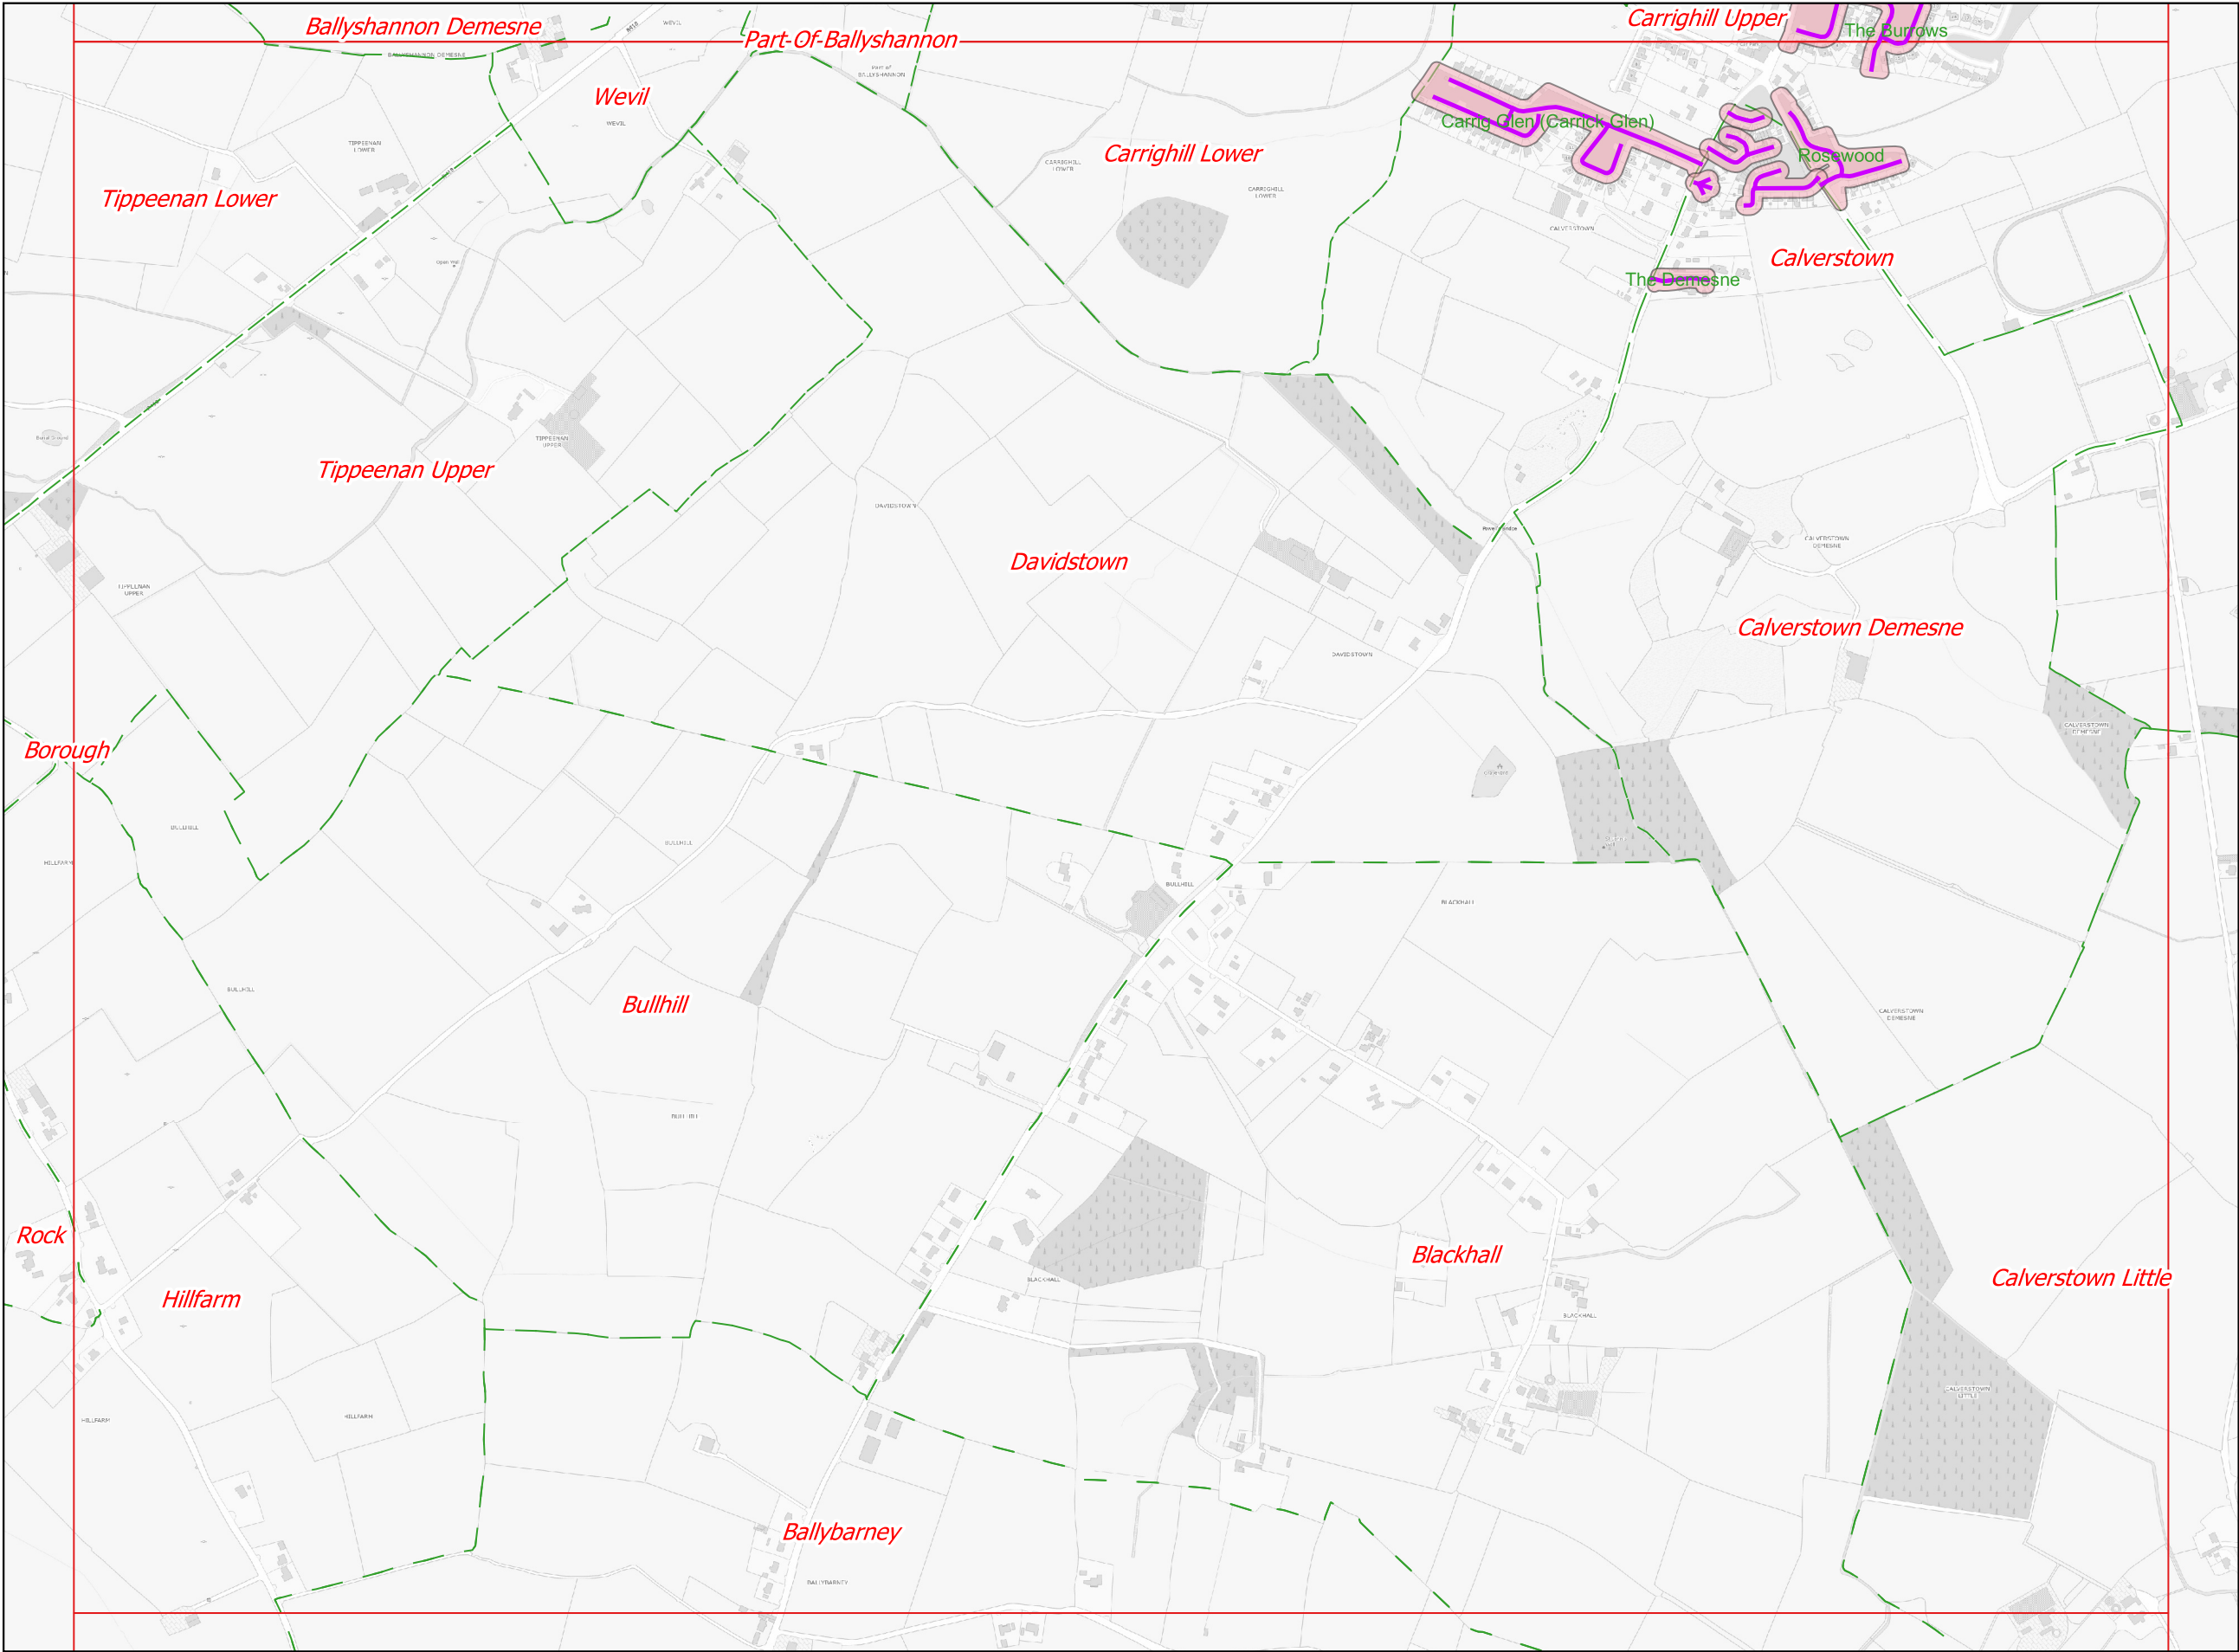

Legend

- 30 km/h proposed Special Speed Limit
- Taken in Charge Estates.
- Municipal District Boundary
- Townland Boundary

Signature/Seal of Adoption:

Date of Adoption:

Sheet No.	Status:
KE_10000_08_18	Preliminary
Scale: 1:10000	Consultation
Date: 12/09/2025	Adopted





Legend

- 30 km/h proposed Special Speed Limit
- Taken in Charge Estates.
- Municipal District Boundary
- Townsland Boundary

Signature/Seal of Adoption:

Date of Adoption:

Sheet No. KE_10000_08_19	Status: Preliminary
Scale: 1:10000	Consultation
Date: 12/09/2025	Adopted

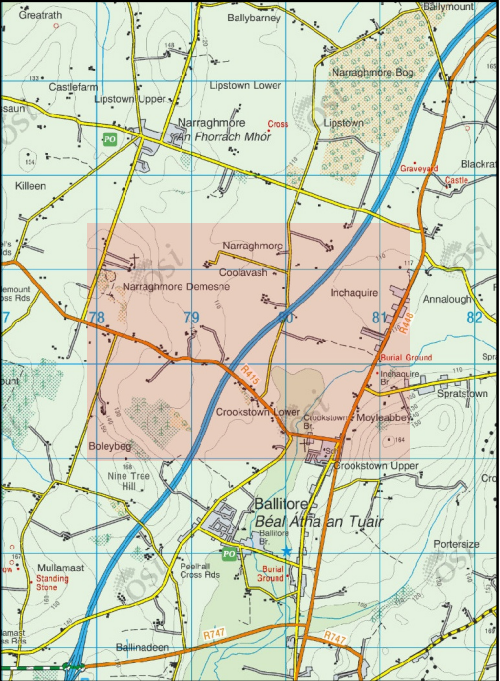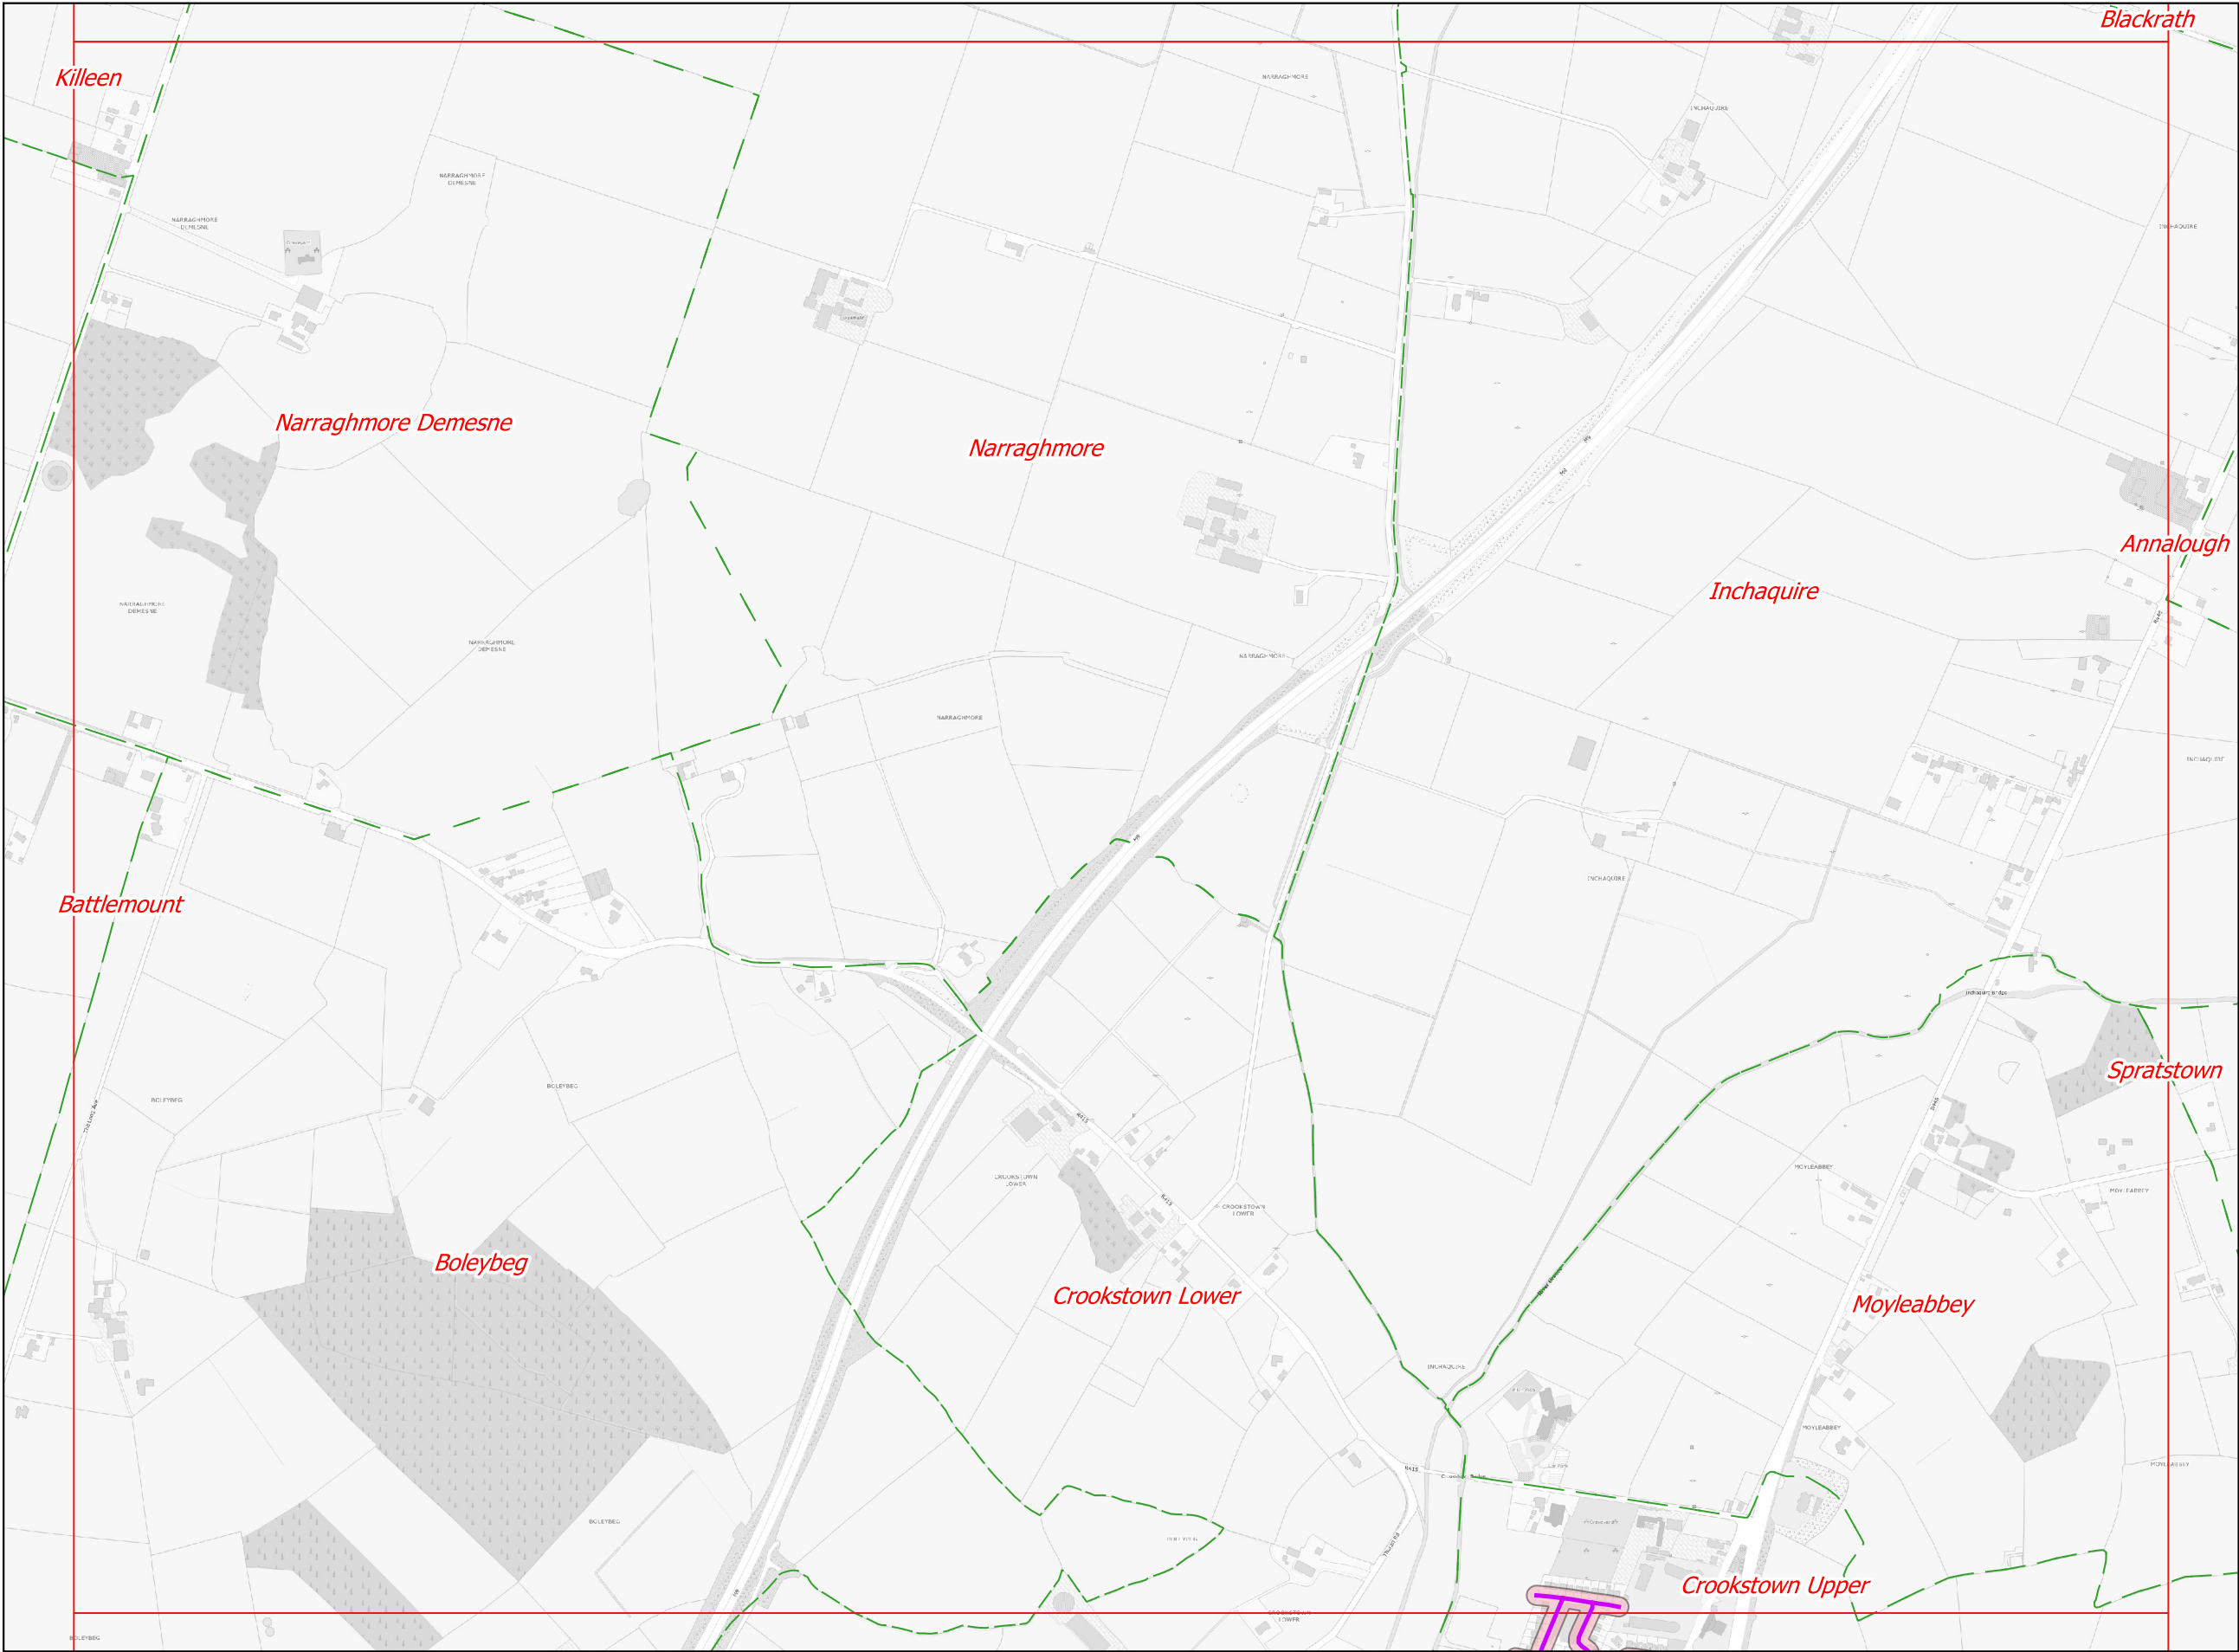

Legend

- 30 km/h proposed Special Speed Limit
- Taken in Charge Estates.
- Municipal District Boundary
- Townslend Boundary

Signature/Seal of Adoption:

Date of Adoption:

Sheet No.	Status:
KE_10000_08_20	Preliminary
Scale: 1:10000	Consultation
Date: 12/09/2025	Adopted



Tailte Éireann

Ordnance Survey
© Ordnance Survey Ireland / Licence No. CYAL5041403/Kildare County Council





An Roinn Iompair
Department of Transport



Transport, Mobility & Open Spaces Department
Senior Engineer - Mr. Donal Hodgins MA,BA, BAI, CEng, MIEI.

Kildare County Council, Comhairle Chontae Cill Dara
Áras Chill Dara, Devooy Park, Naas, Co.Kildare
T: +353-45-980424 F: +353-45-980420 E: roads@kildarecoco.ie

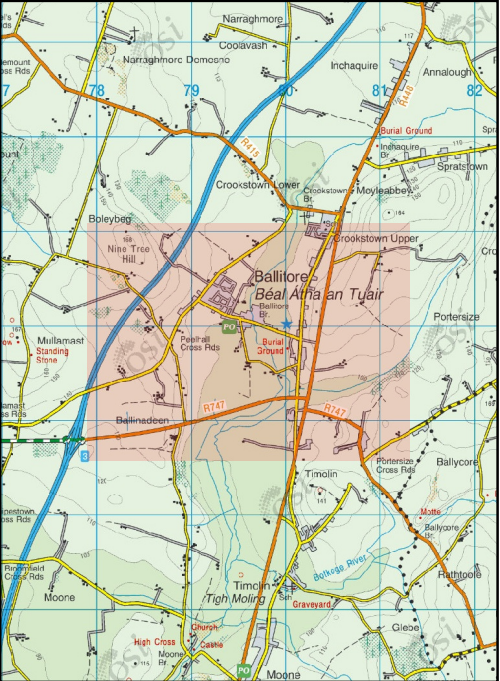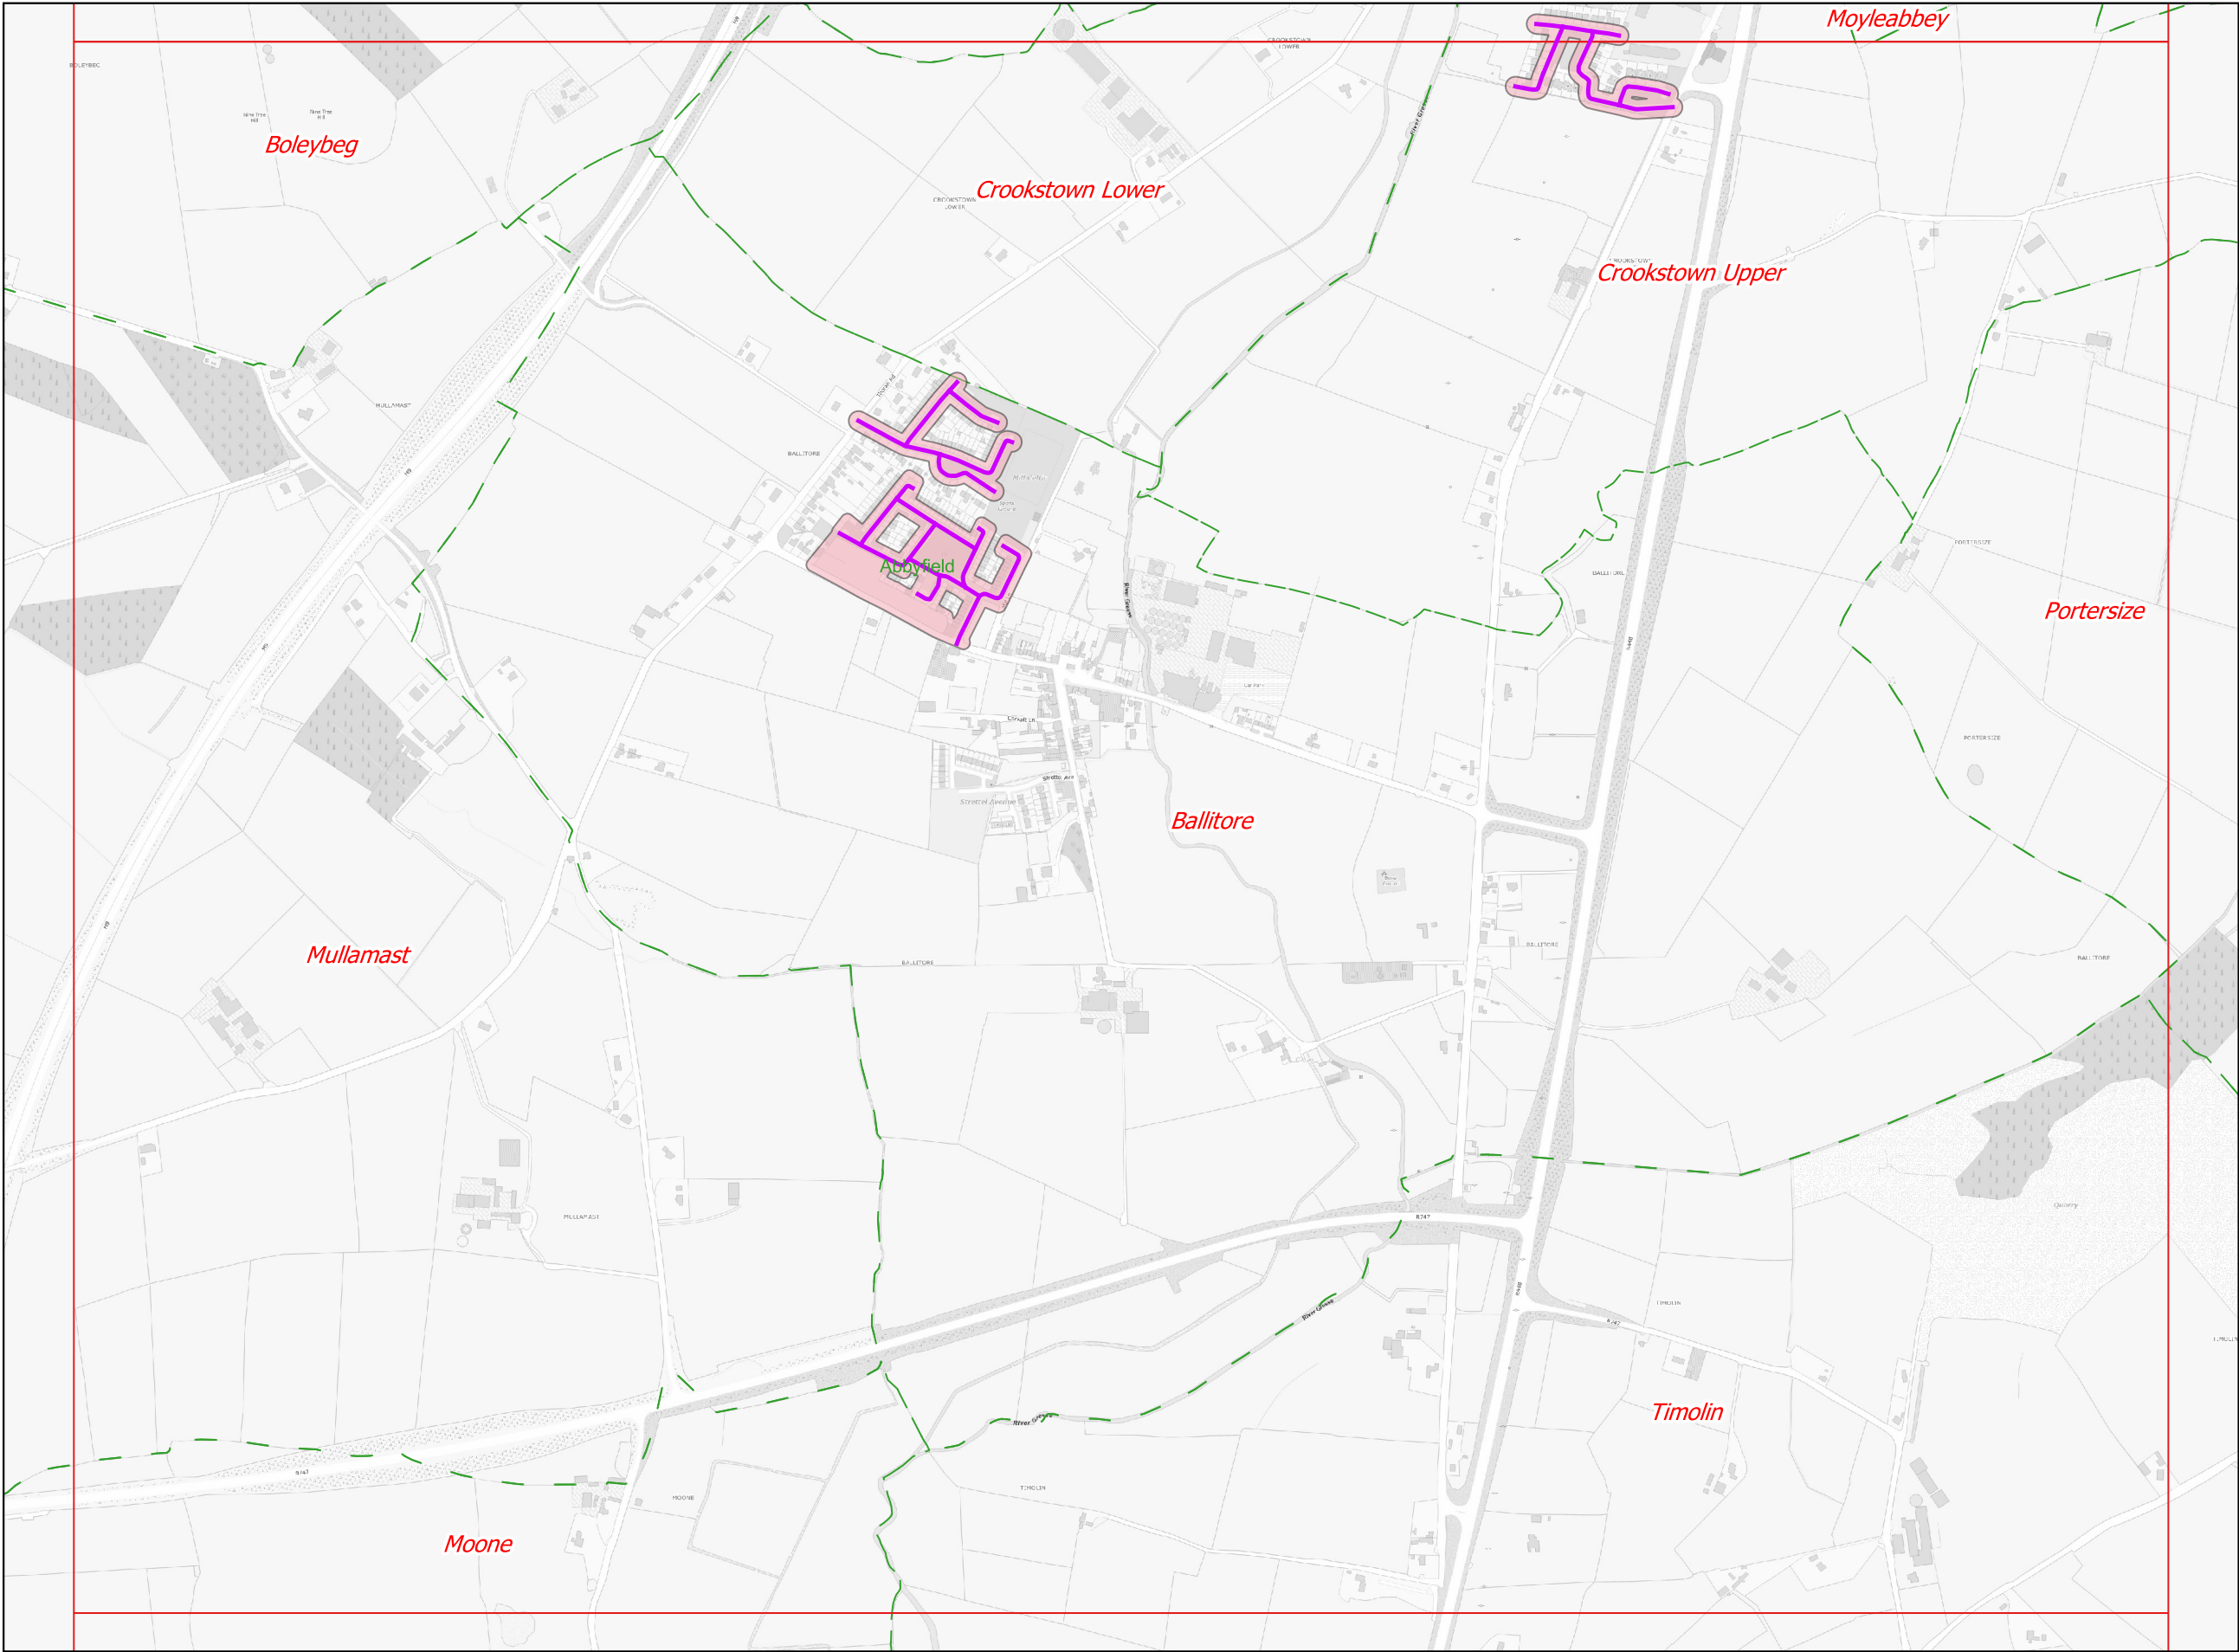

Legend

-  30 km/h proposed Special Speed Limit
-  Taken in Charge Estates.
-  Municipal District Boundary
-  Townsland Boundary

Signature/Seal of Adoption:

Date of Adoption:

Sheet No.	Status:
KE_10000_08_21	Preliminary
Scale: 1:10000	Consultation
Date: 12/09/2025	Adopted



Tailte
Éireann

Ordnance
Survey
© Ordnance Survey Ireland/ Licence No.
CYAL5041403/Kildare County Council




An Roinn Iompair
Department of Transport



Transport, Mobility & Open Spaces Department
Senior Engineer - Mr. Donal Hodgins MA,BA, BAI, CEng, MIEI.

Kildare County Council, Comhairle Chontae Cill Dara
Áras Chill Dara, Devoy Park, Naas, Co.Kildare
T: +353-45-980424 F: +353-45-980420 E: roads@kildarecoco.ie

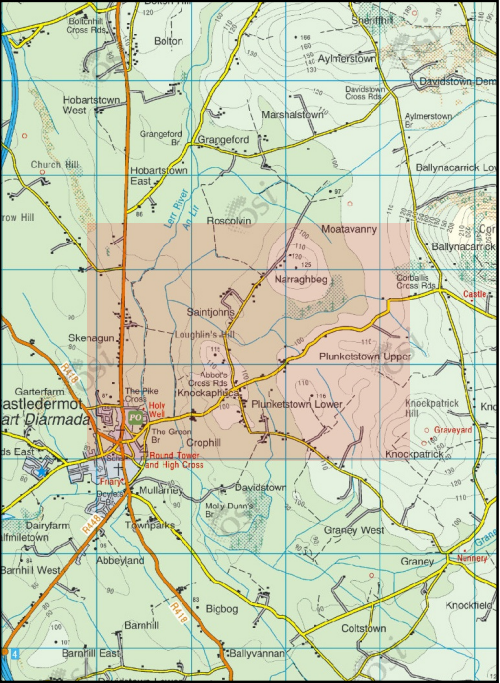


- Legend**
- 30 km/h proposed Special Speed Limit
 - Taken in Charge Estates.
 - Municipal District Boundary
 - Townland Boundary

Signature/Seal of Adoption:

Date of Adoption:

Sheet No.	Status:
KE_10000_08_25	Preliminary
Scale: 1:10000	Consultation
Date: 12/09/2025	Adopted

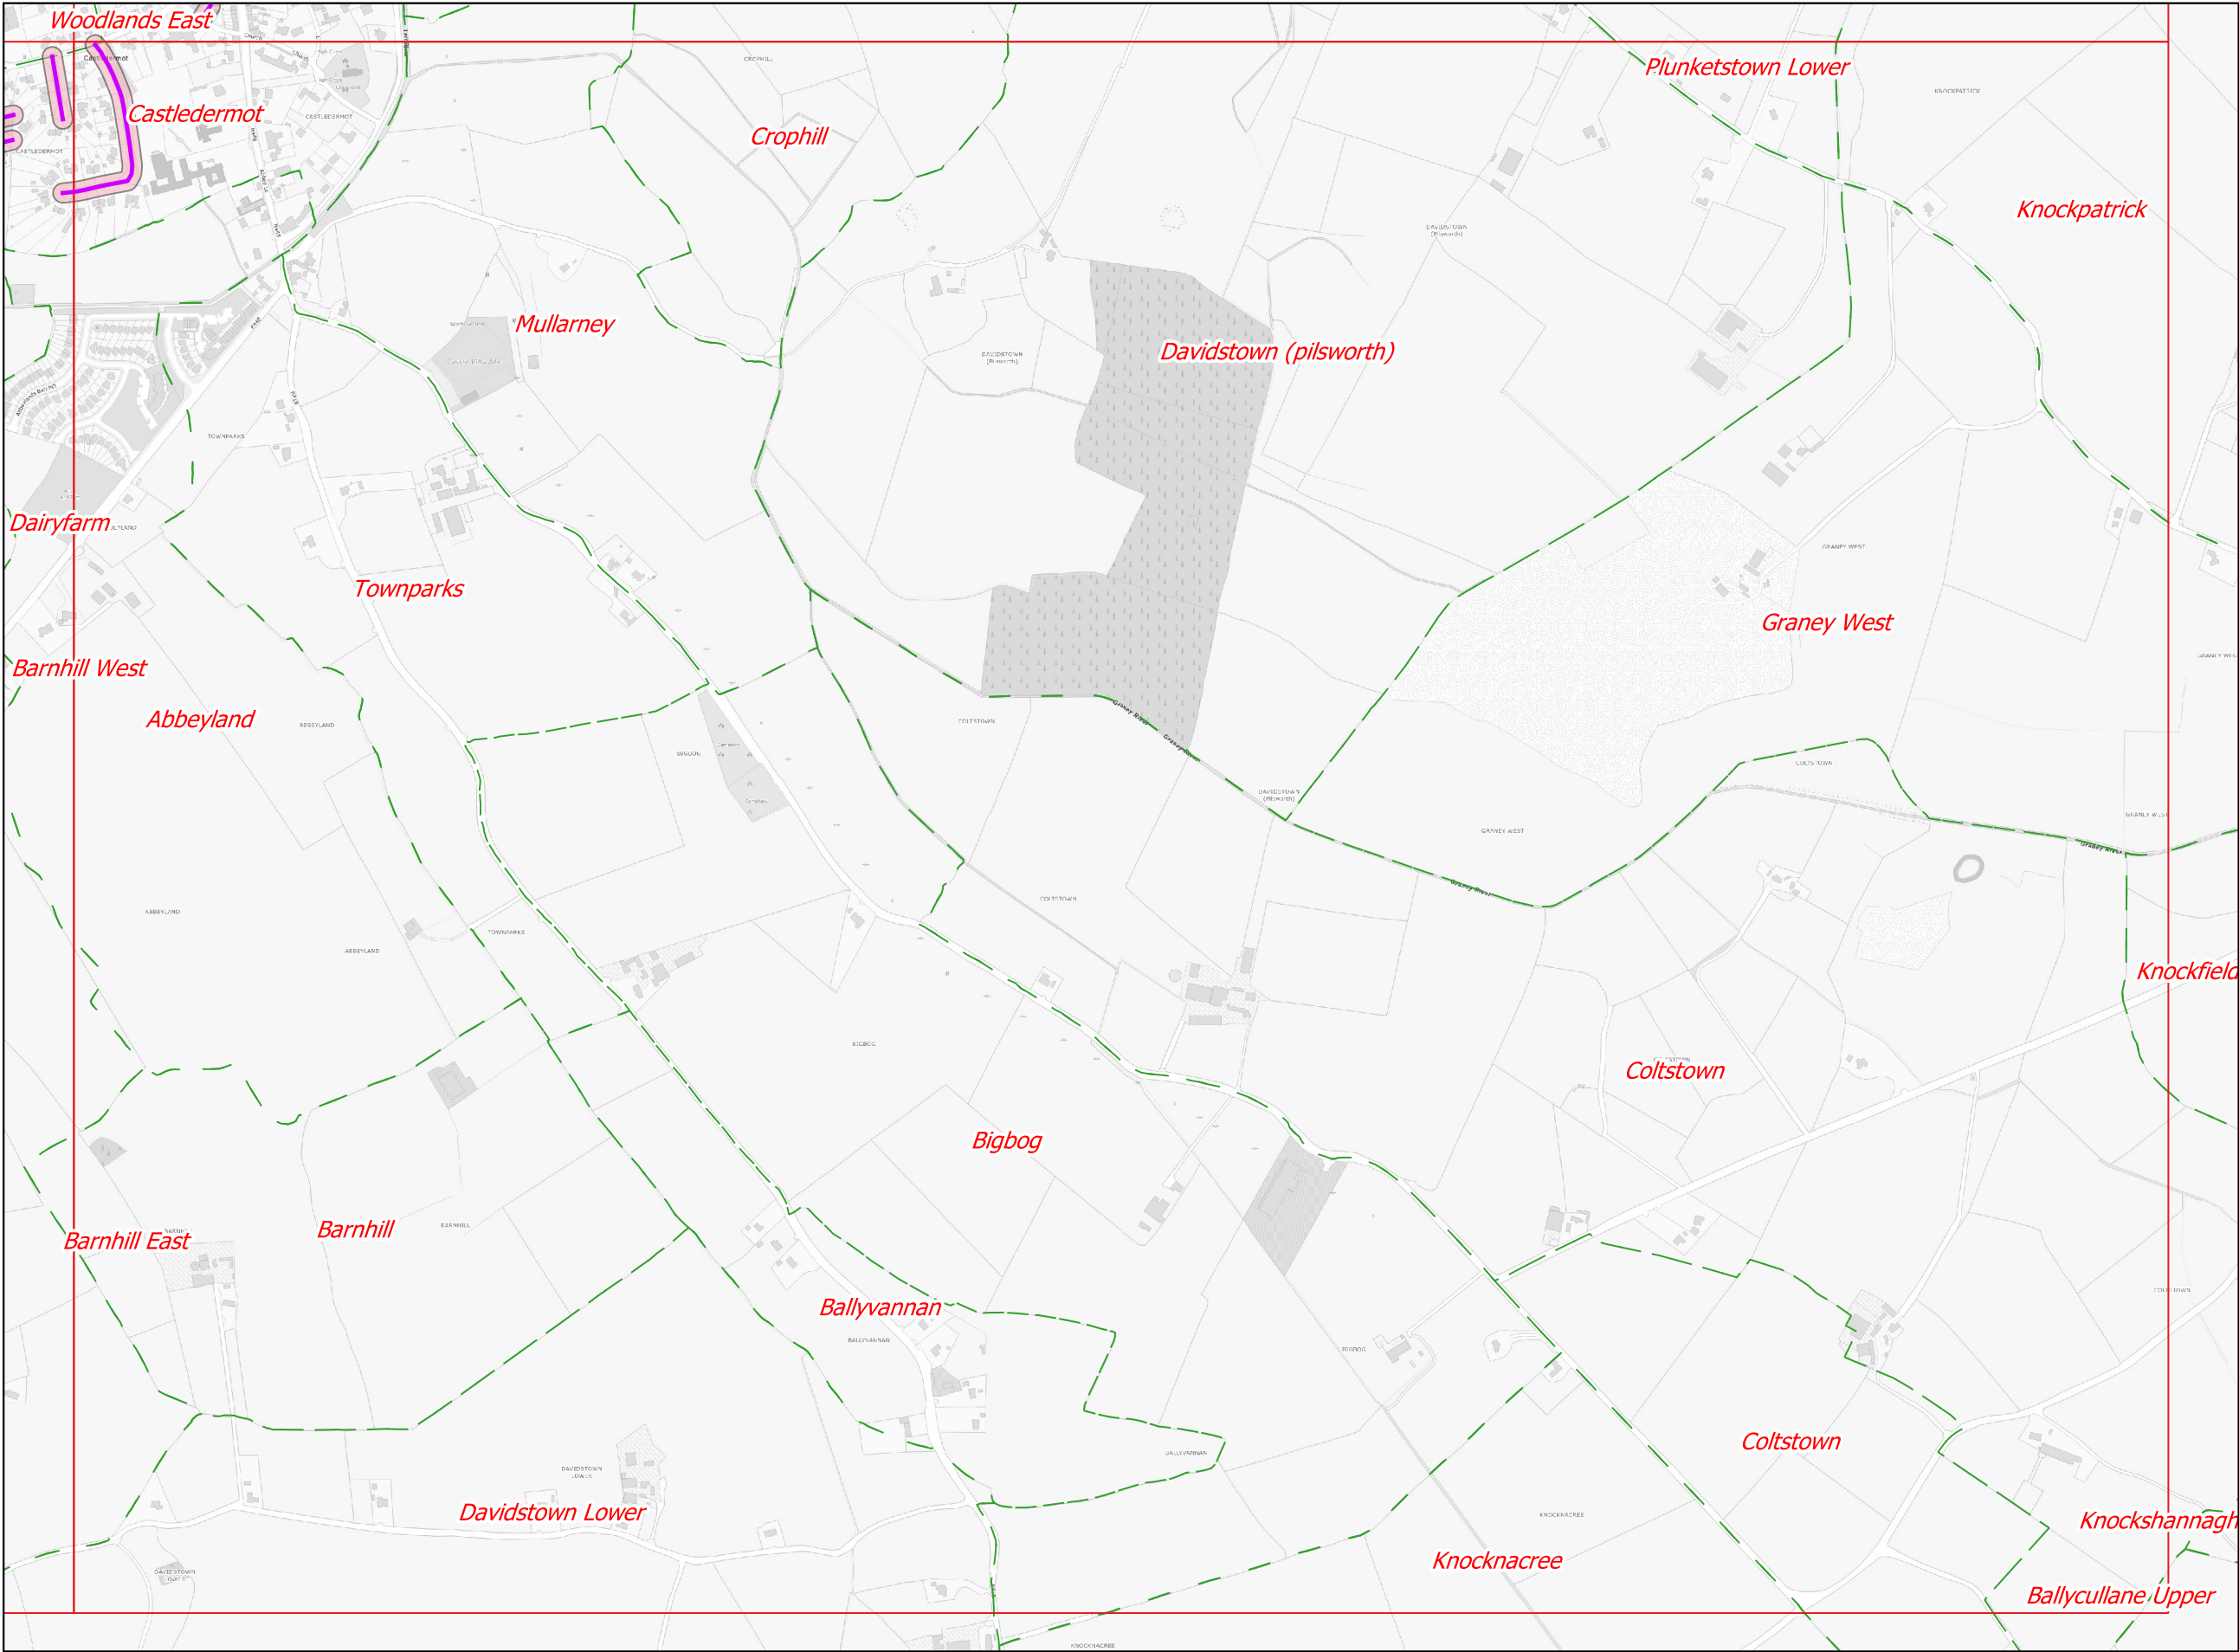

Legend

- 30 km/h proposed Special Speed Limit
- Taken in Charge Estates.
- Municipal District Boundary
- Townsland Boundary

Signature/Seal of Adoption:

Date of Adoption:

Sheet No.	Status:
KE_10000_08_26	Preliminary
Scale: 1:10000	Consultation
Date: 12/09/2025	Adopted