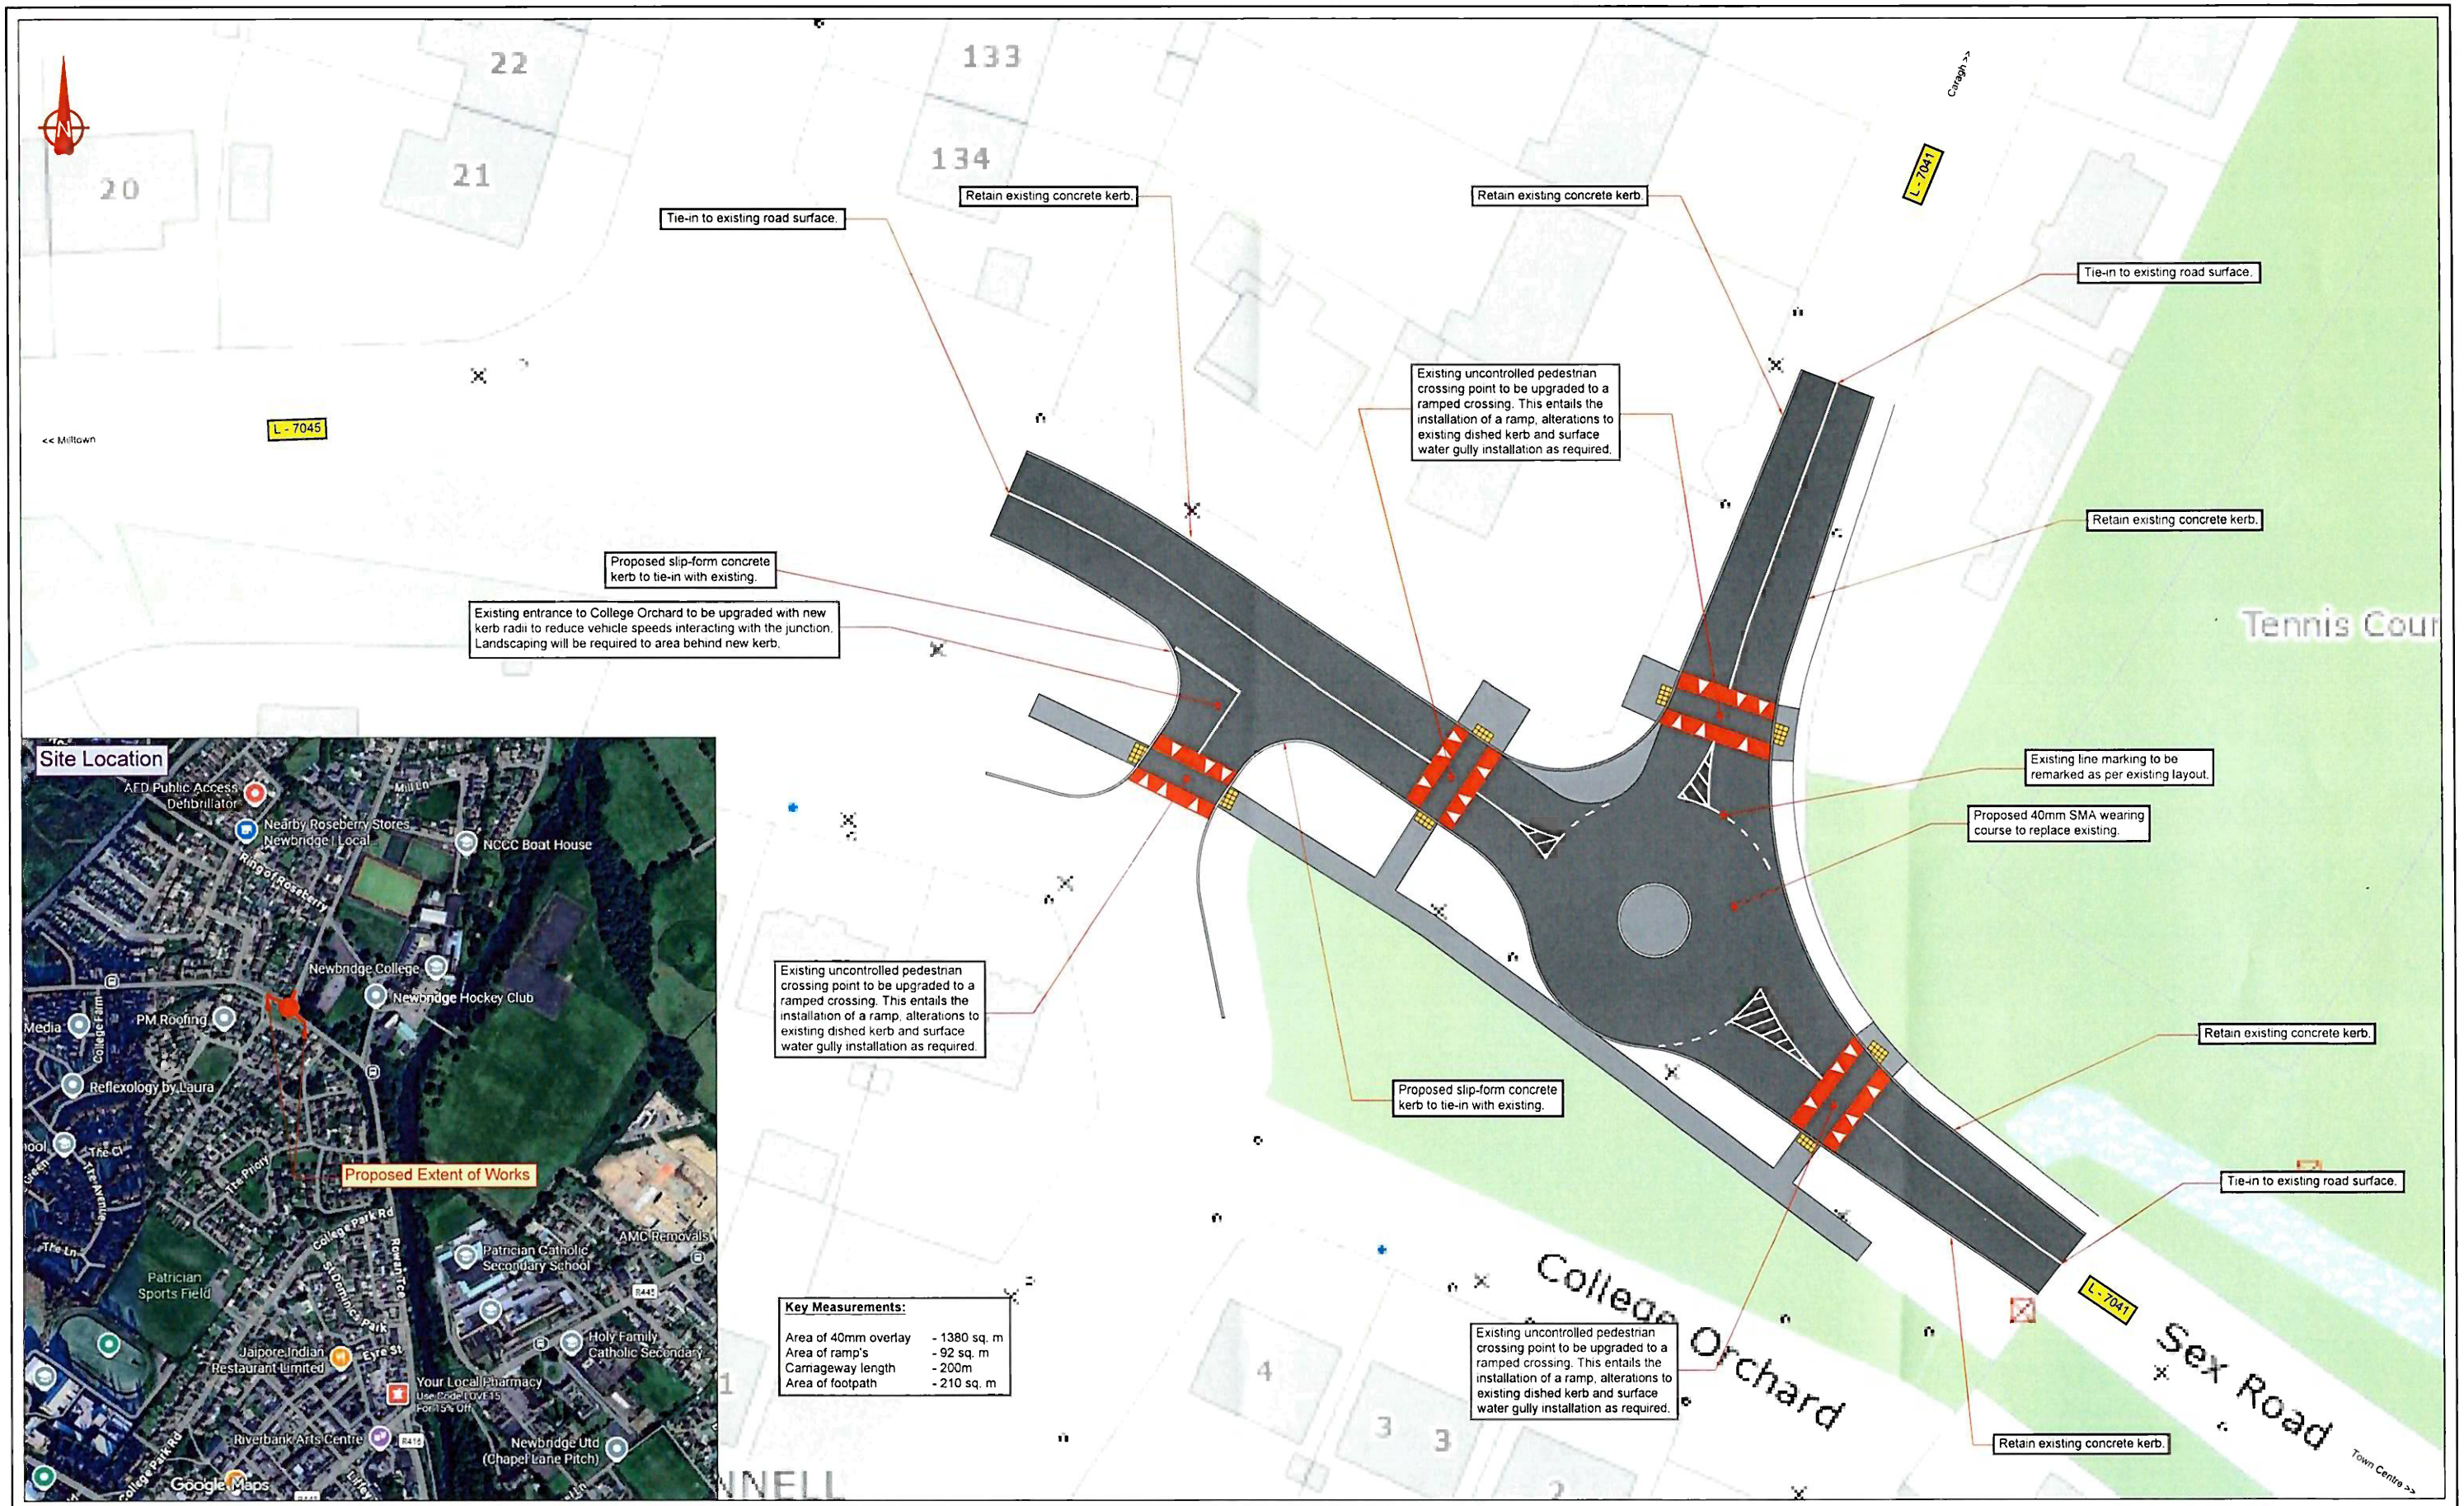


PLAN

Notes:

1. Resurfacing to tie-in with all domestic and commercial entrances within the extents of works as agreed on site with the engineer.
2. Contractor shall ensure that existing surface water drainage is not impaired or negatively effected by surfacing, particularly at entrances (both domestic and agricultural).
3. DRAINAGE ISSUES RESULTING FROM SURFACING WORKS ARE THE RESPONSIBILITY OF CONTRACTOR TO RECTIFY.


KILDARE COUNTY COUNCIL
Transportation Department
Kildare/Newbridge Municipal District

A DIRECTOR OF SERVICES Mark McLoughlin
SENIOR ENGINEER Chris Galvin

Newbridge Municipal District Office, Newbridge Industrial Estate Newbridge, Co. Kildare.
Tel +353-45-497556/557. Fax +353-45-437667. e-mail Transport@kildarecoco.ie


| | |
|---|---|
| TITLE | Proposed Safety Improvement Scheme — Contract No. 2 |
| PROJECT | L - 7041 Sex's Road, Newbridge |
| DRAWING | Site Layout |
| Filename | |
| Dwg.No. | KNMD/2026/RI/08 |
| Scale | 1:250 |
| Date | March 2026 |
| Drawn by | D.O'D. |
| Checked | |
| Revision | |