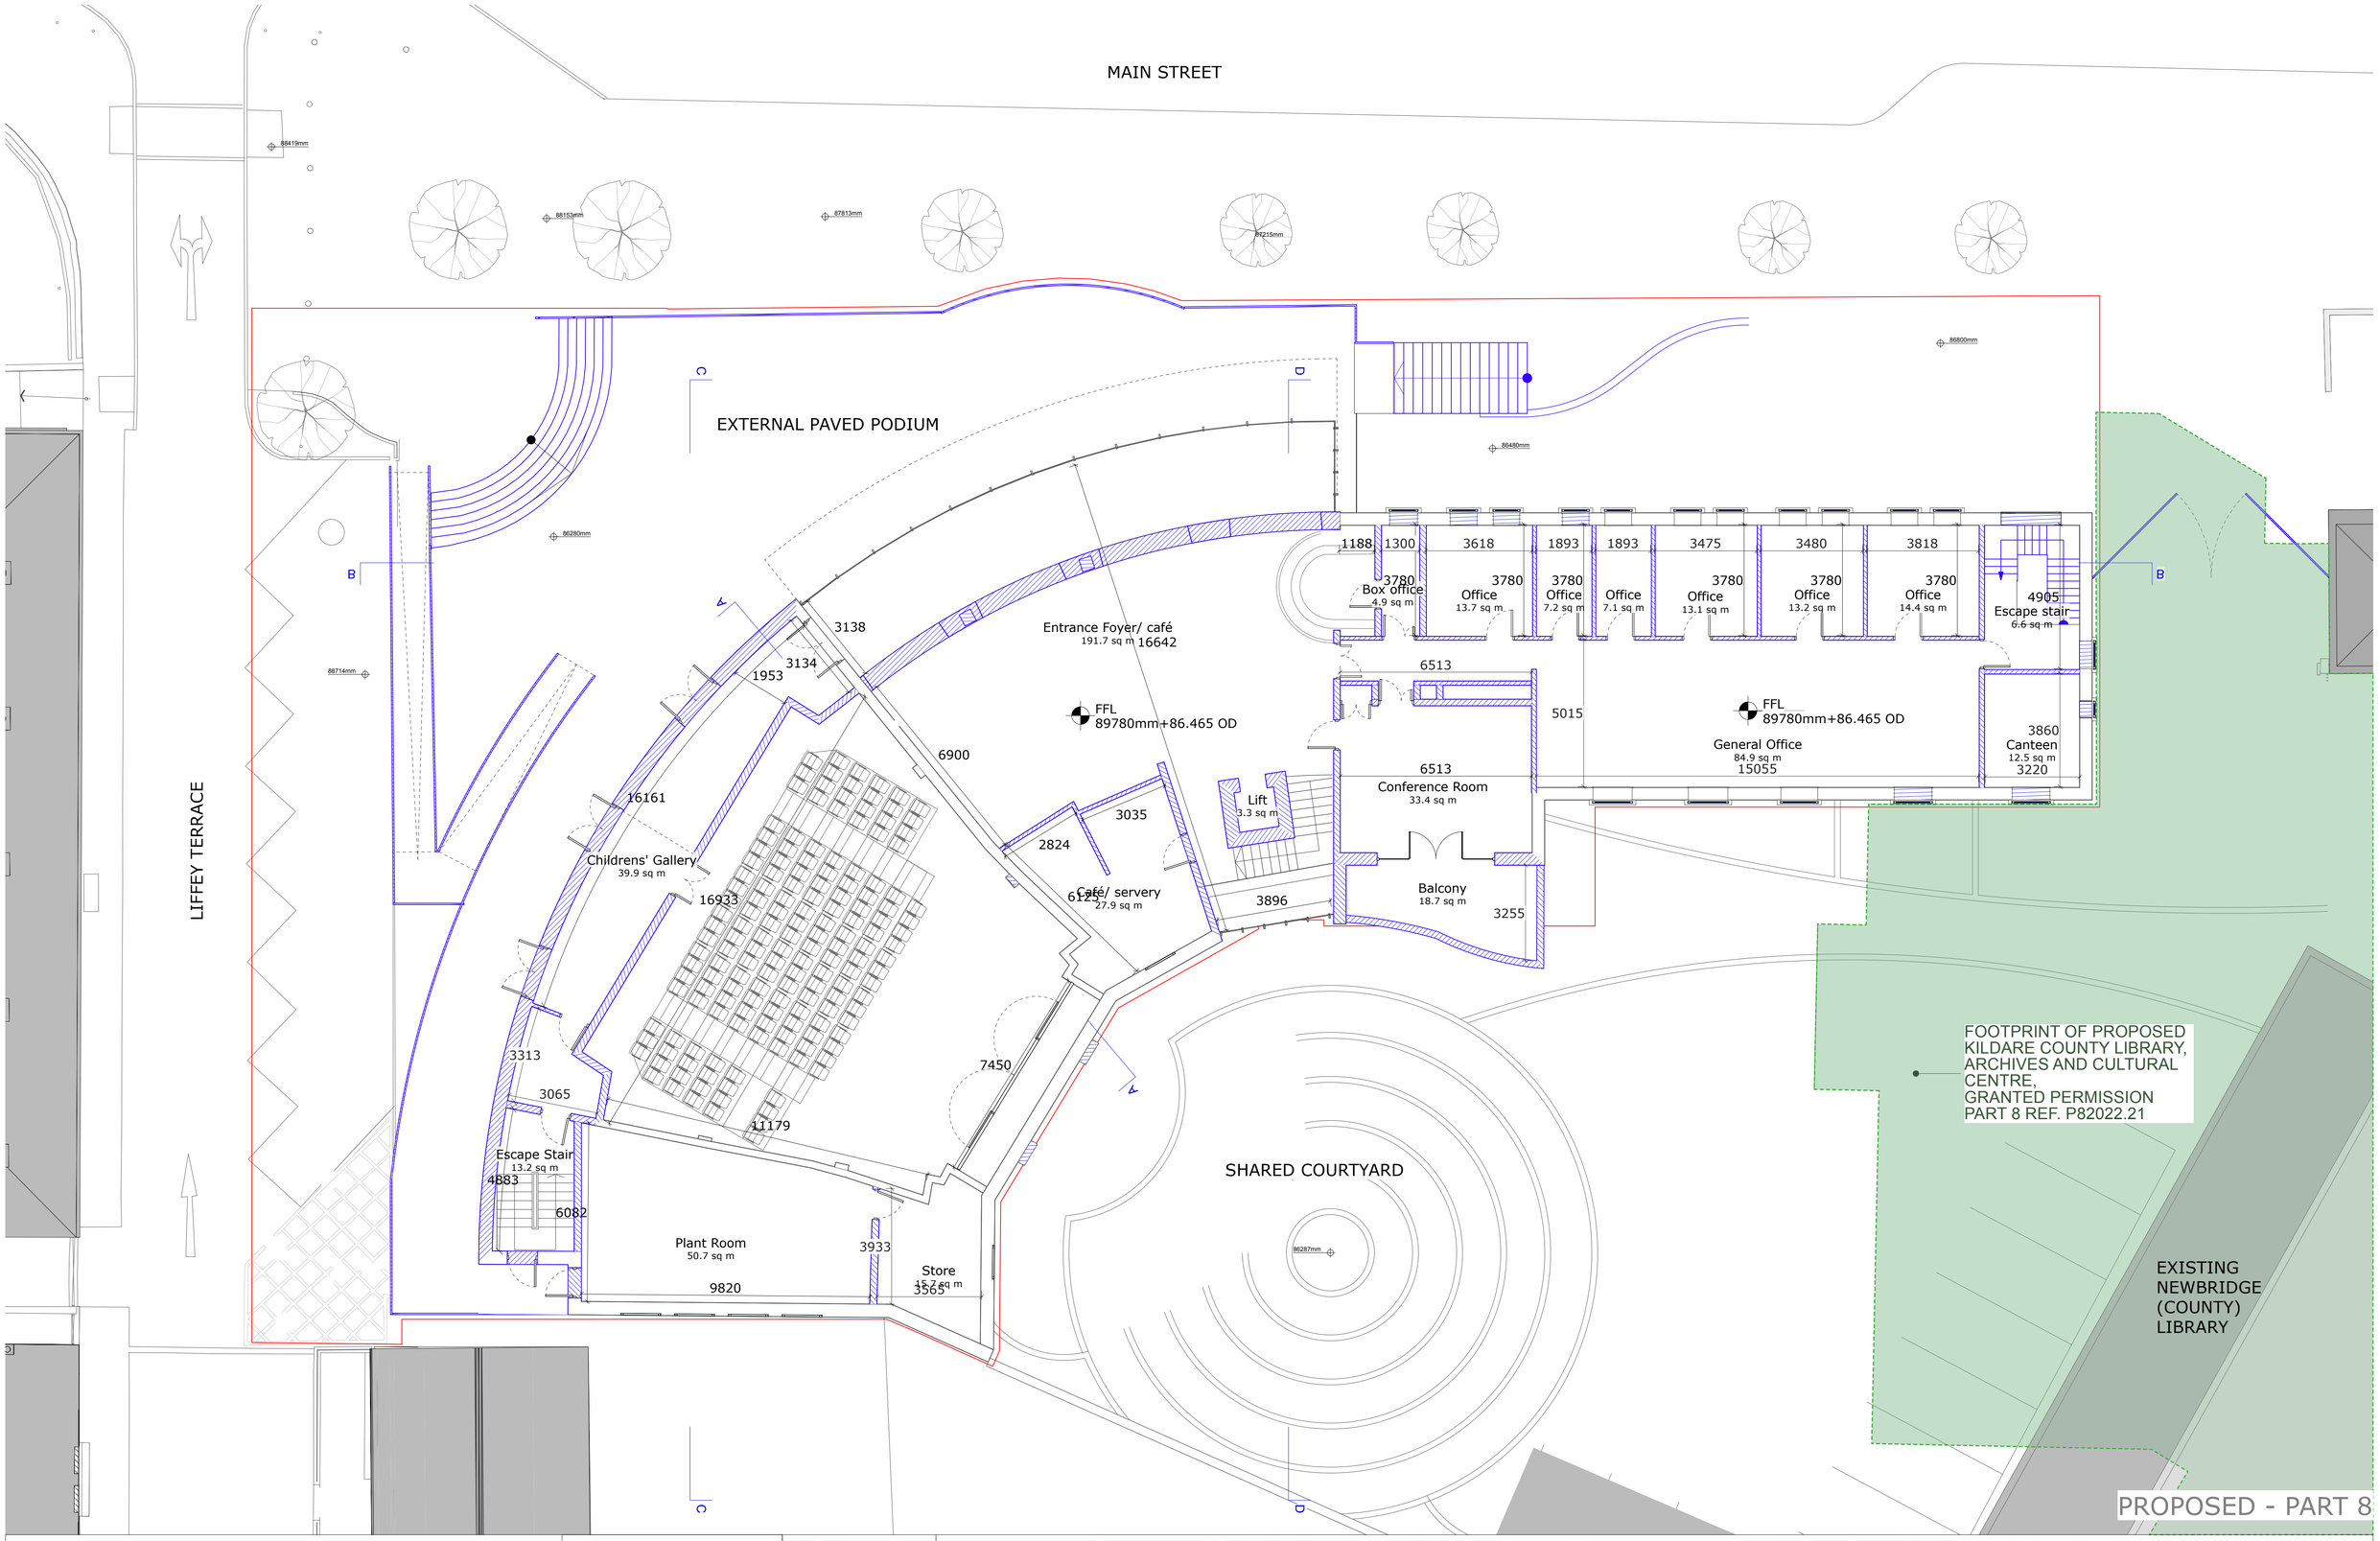

KEY:

SUBJECT SITE OUTLINE

AREA SUBJECT TO DEMOLITIONS

CLIENT:
KILDARE CO. COUNCIL

studio red architects

STUDIO RED ARCHITECTS a: Rose Cottage, Chapelizod Road, Dublin 20 e: mail@studiored.ie w: www.studiored.ie DIRECTORS: N. Ryan B ARCH Sc, DIP ARCH, MRIAI G. Dunne B ARCH Sc, DIP ARCH, MRIAI

REV	DATE	DESCRIPTION	REV	DATE	DESCRIPTION

DRAWING NO:	2114 RAC SV 00 102	REV:	
PROJECT:	RIVERBANK ARTS CENTRE AND KILDARE LIBRARY HQ, MAIN STREET, NEWBRIDGE, CO. KILDARE		
DRAWING:	EXISTING FIRST FLOOR PLAN		

SCALE:	1:100 @A1
JOB NO:	2114
SERIES:	PART 8
DATE:	04/06/2026
DRAWN BY:	CC
CHECKED BY:	GD/NR

THIS DRAWING IS TO BE READ IN CONJUNCTION WITH RELEVANT CONSULTANTS' DRAWINGS - NOTIFY ARCHITECTS OF ANY DISCREPANCIES - CHECK DIMENSIONS ON SITE - DO NOT SCALE - USE FIGURED DIMENSIONS ONLY - COPYRIGHT RESERVED FOR studioredarchitects