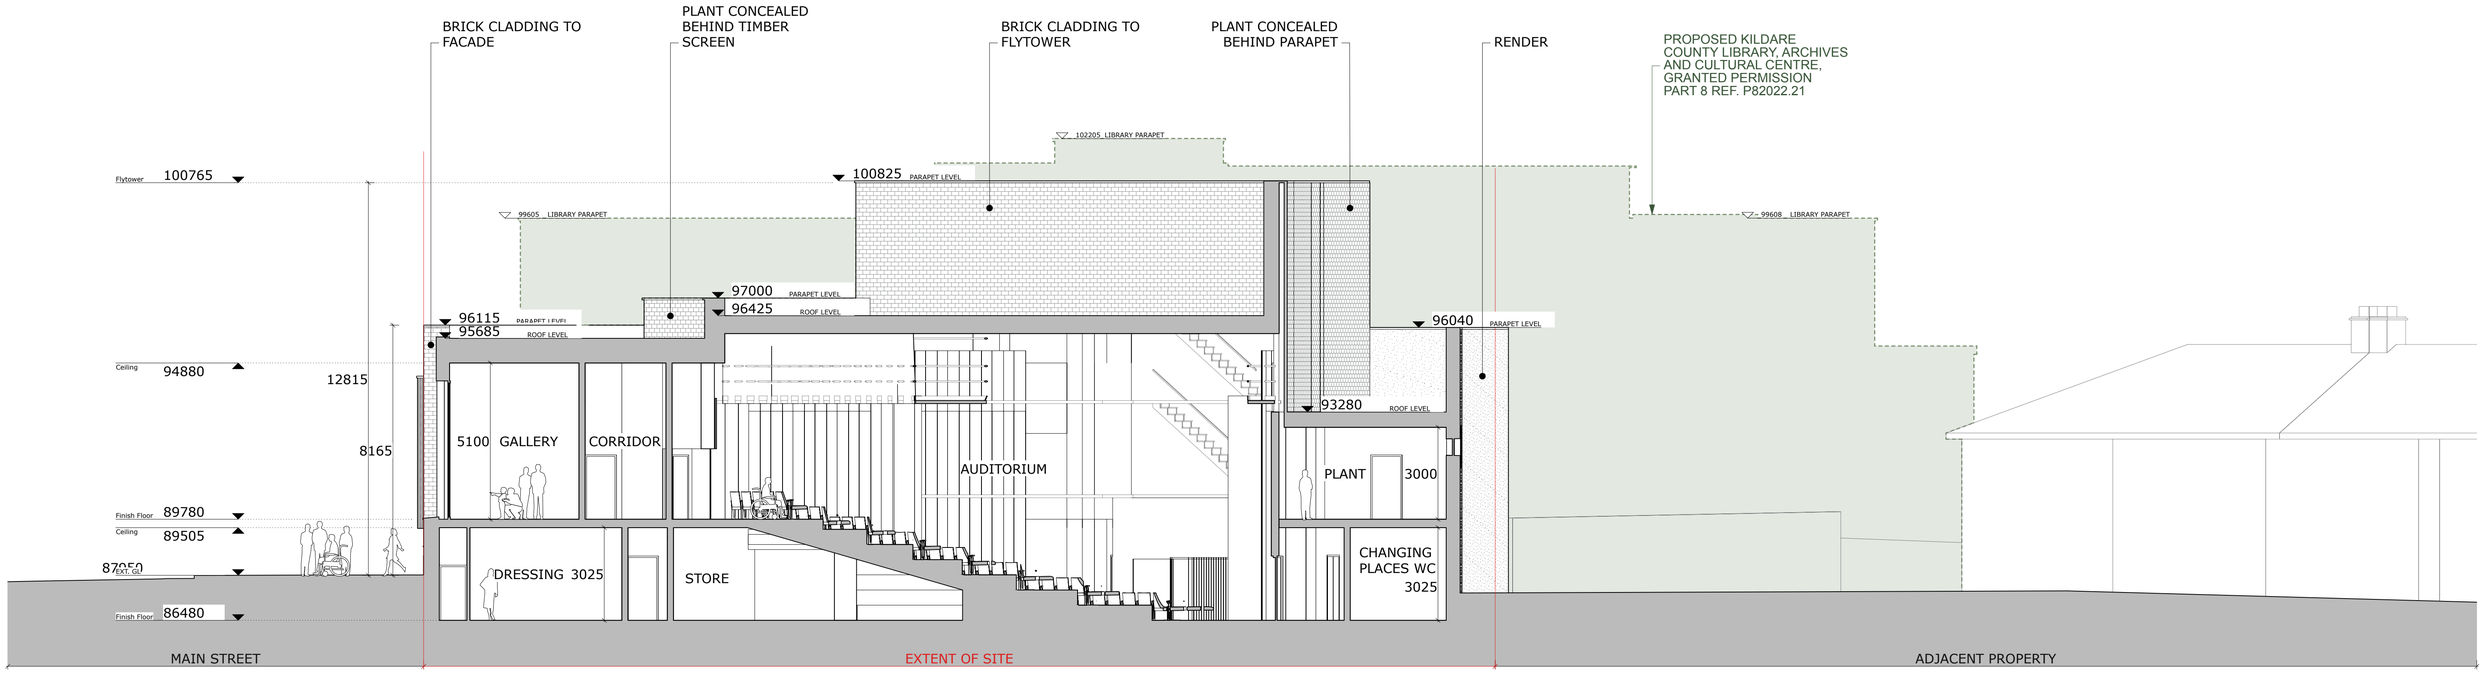

01 PROPOSED SECTION C-C **RAC**
P8 00 202 PART 8 1:100

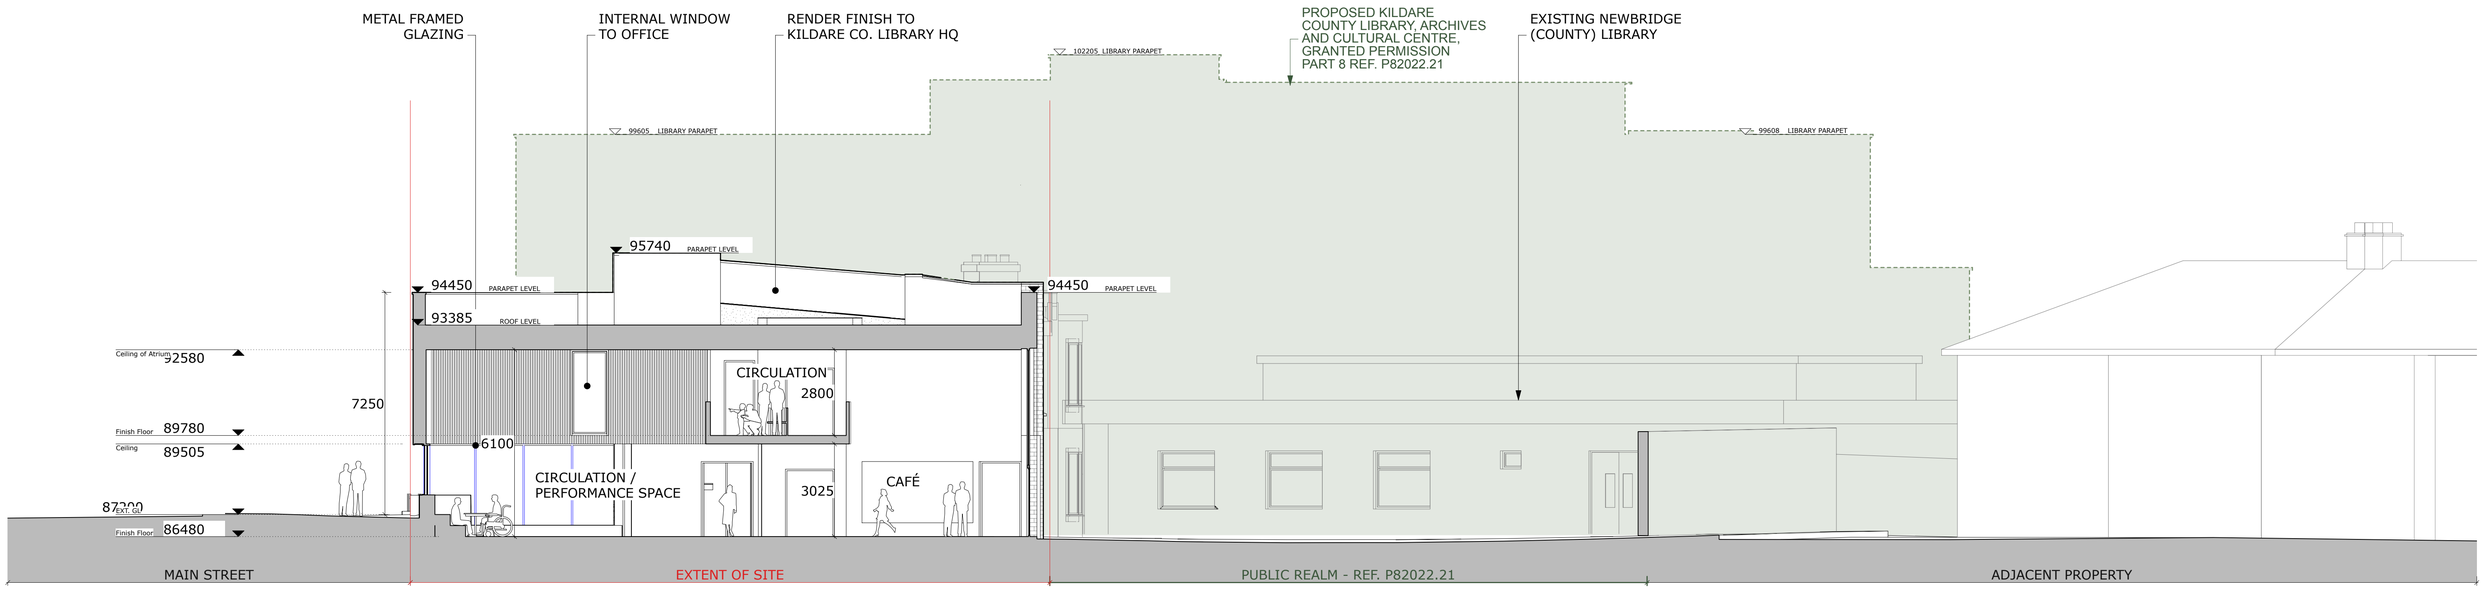

02 PROPOSED SECTION D-D **RAC**
P8 00 202 PART 8 1:100

PROPOSED - PART 8

KEY:
- SUBJECT SITE OUTLINE
- PREVIOUSLY GRANTED WORKS UNDER REF.P82022.21, NEW COUNTY LIBRARY AND PUBLIC REALM WORKS

CLIENT:
KILDARE CO. COUNCIL

studio red architects

STUDIO RED ARCHITECTS a: Rose Cottage, Chapelizod Road, Dublin 20 e: mail@studiored.ie w: www.studiored.ie DIRECTORS: N. Ryan B ARCH Sc, DIP ARCH, MRIAI G. Dunne B ARCH Sc, DIP ARCH, MRIAI

REV	DATE	DESCRIPTION	REV	DATE	DESCRIPTION

DRAWING NO:	2114 RAC P8 00 202	REV:	
PROJECT:	RIVERBANK ARTS CENTRE AND KILDARE LIBRARY HQ, MAIN STREET, NEWBRIDGE, CO. KILDARE		
DRAWING:	PROPOSED SECTIONS C-C & D-D		

SCALE:	1:100 @A1
JOB NO:	2114
SERIES:	PART 8
DATE:	04/06/2026
DRAWN BY:	CC
CHECKED BY:	GD/NR

THIS DRAWING IS TO BE READ IN CONJUNCTION WITH RELEVANT CONSULTANTS' DRAWINGS - NOTIFY ARCHITECTS OF ANY DISCREPANCIES - CHECK DIMENSIONS ON SITE - DO NOT SCALE - USE FIGURED DIMENSIONS ONLY - COPYRIGHT RESERVED FOR studiored architects