Kildare County Council

Section 38 Drawings

Kildare - Newbridge Municipal District


St Conleths Infant School & Patrician Primary School, Newbridge - Safe Routes To School Scheme

Section 38 Drawings

Kildare County Council
Comhairle Contae Chill Dara

Signed: _____ Date: 15/10/26

Chris Galvin C.Eng., MIEI.
Senior Engineer
Transport. Mobility and Open Spaces
Kildare County Council

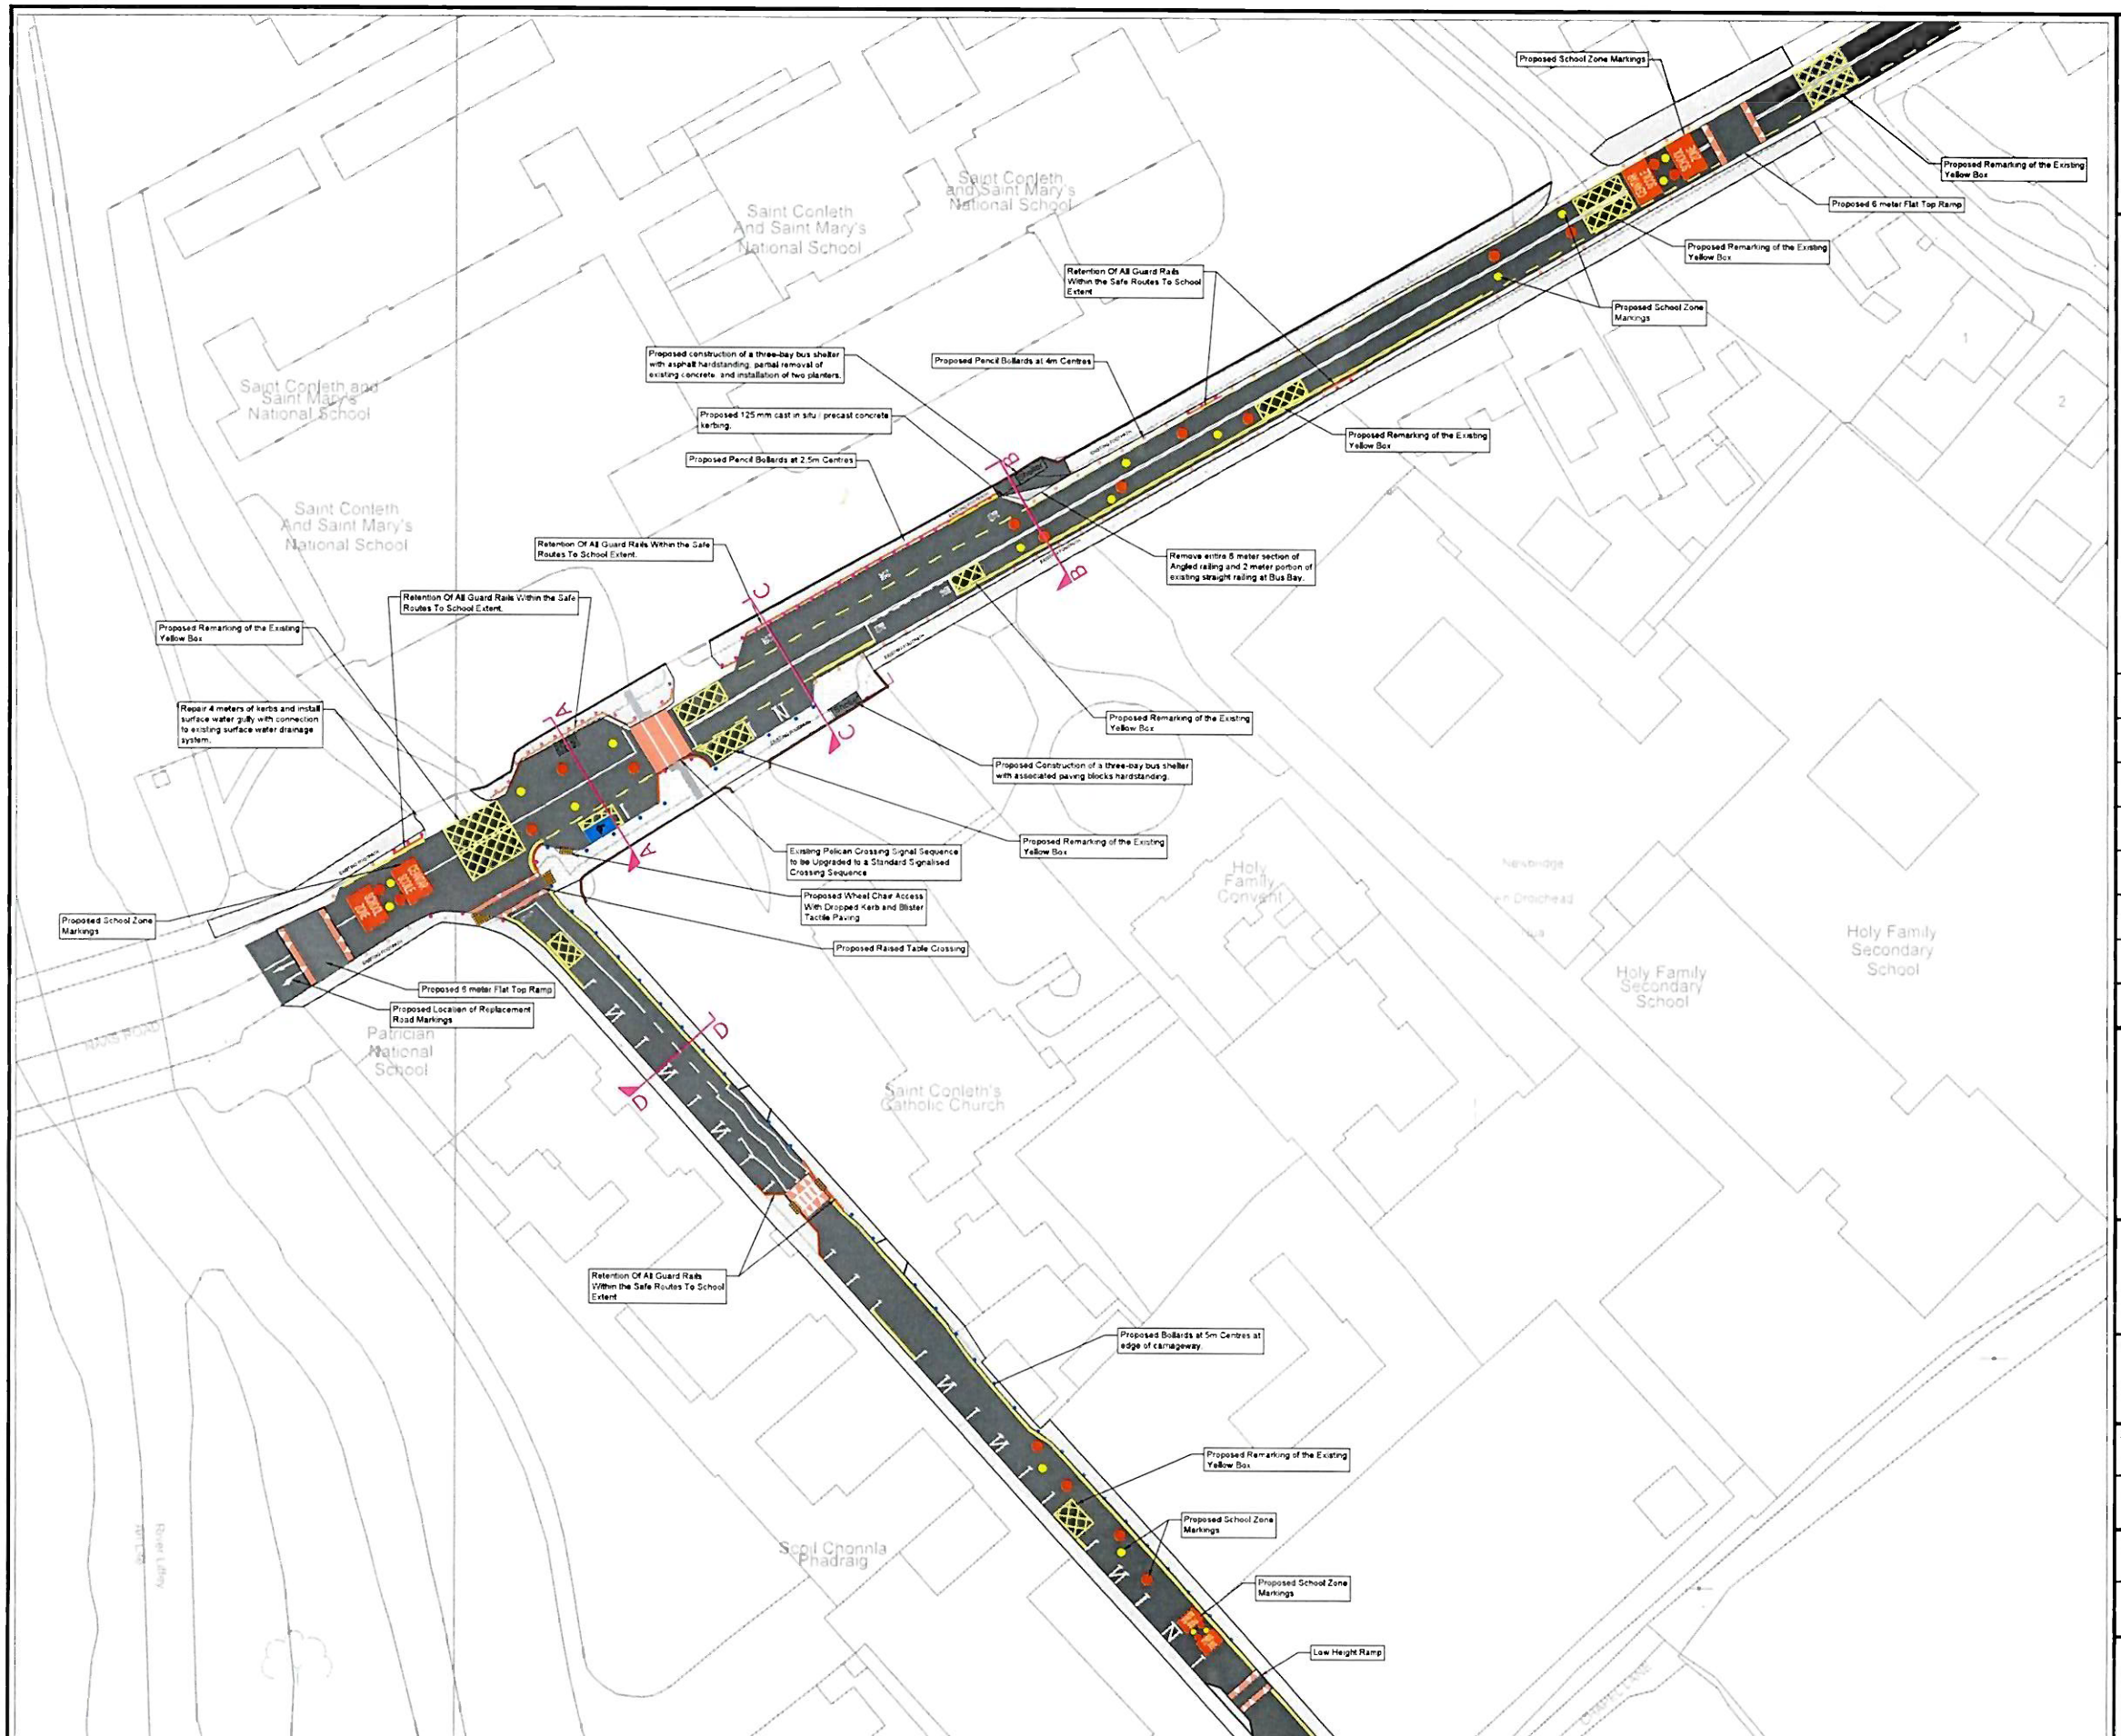

Ordnance Survey © Ordnance Survey *Ireland* Licence No. CYAL50250173/Kildare County Council

Notes:

1. No dimensions to be scaled from this drawing.
2. All sizes to be checked on site and any discrepancies to be reported to the engineer.

Final Version

No.	Date	Issue / Revision	Chkd.

Project: St. Conleths Infant School and Patrician Primary School, Newbridge - Safe Routes to School Scheme.

Dwg. Title: Proposed Scheme

Dwg. No. 001

Date: 07/10/26

Drawn: B.M/D.R

Scale: NTS

Approved:

- Preliminary
- Statutory
- For Tender
- For Construction

Transport, Mobility & Open Spaces Department

Senior Engineer - Mr. Chris Galvin CEng, MIEI.

Kildare County Council, Comhairle Chontae Cill Dara
Áras Chill Dara, Devoy Park, Naas, Co.Kildare
T: +353-45-980424 F: +353-45-980420 E: roads@kildarecoco.ie


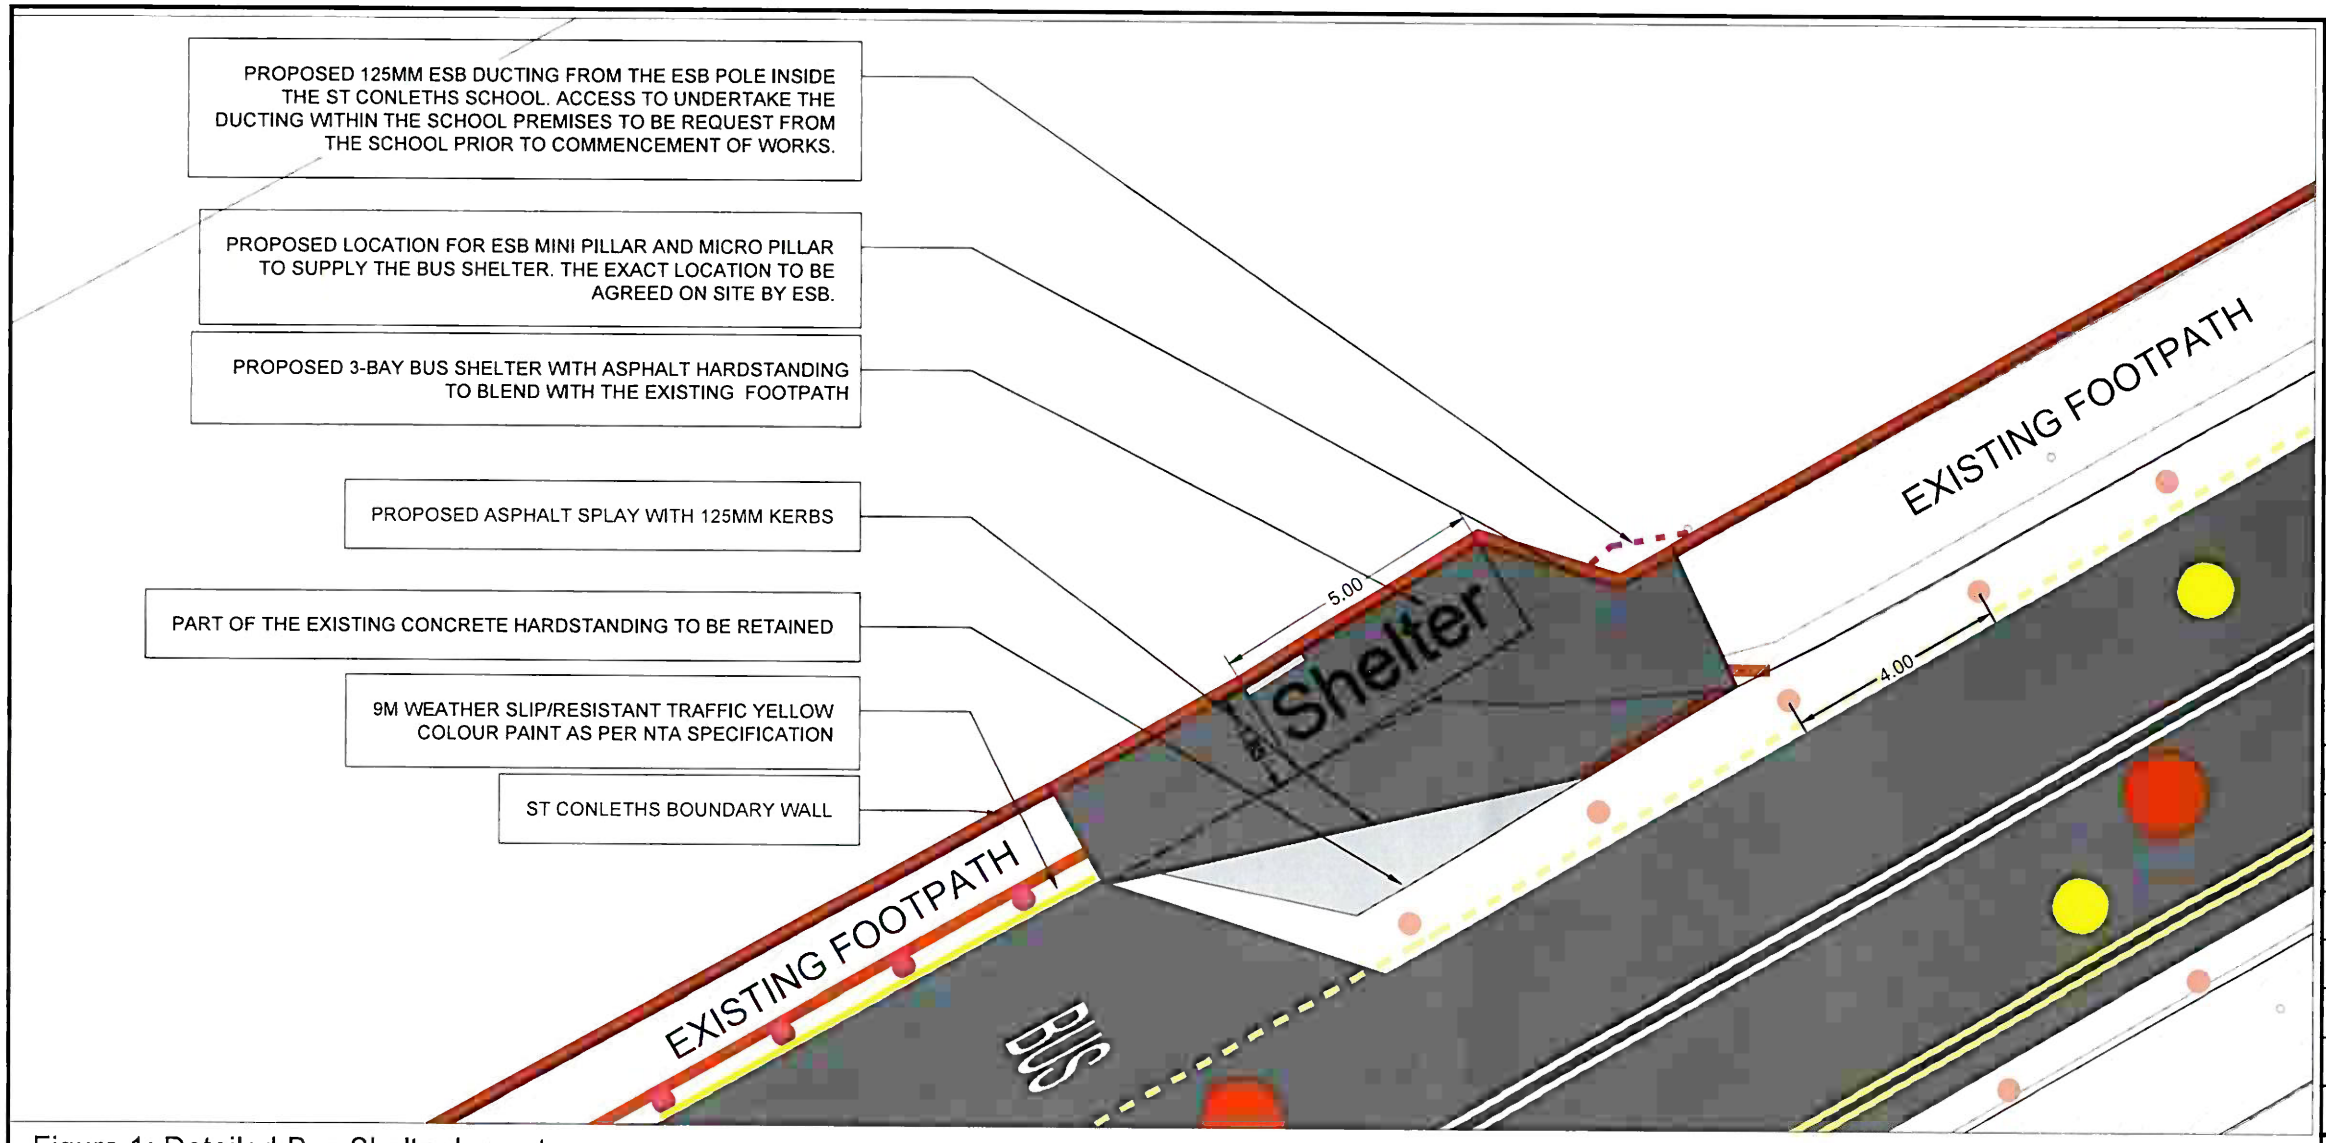


Figure 1: Detailed Bus Shelter Layout

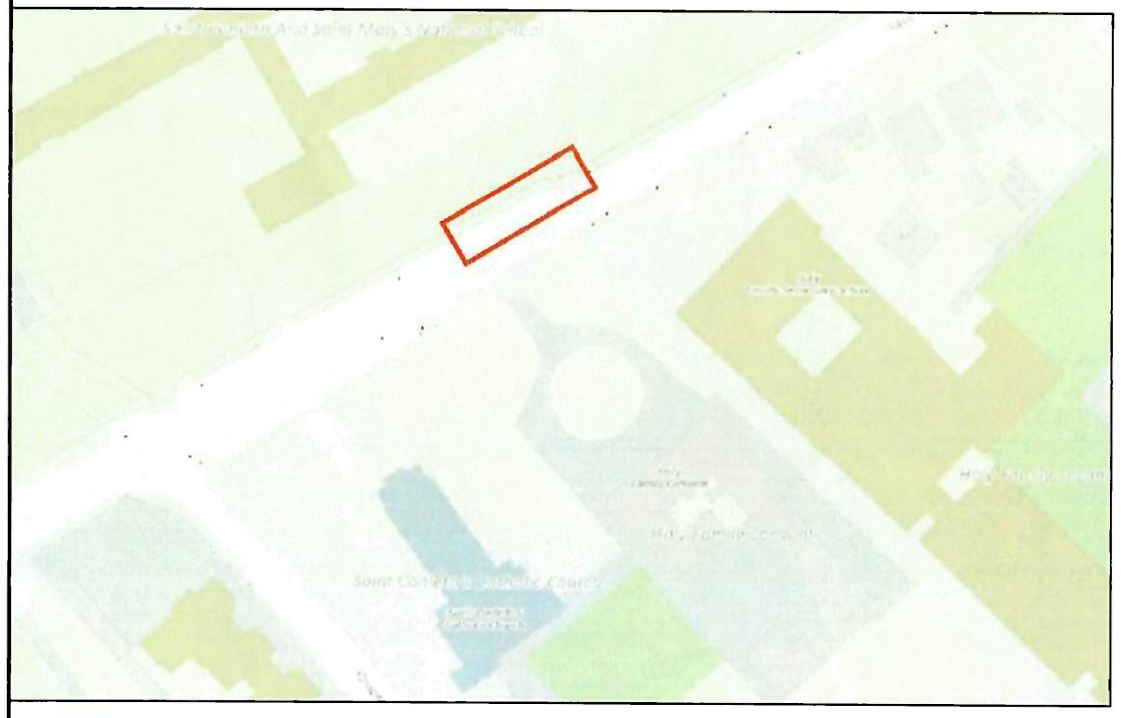

Ordnance Survey © Ordnance Survey *Ireland* Licence No. CYAL50250173/Kildare County Council

Figure 2: Street Map



Figure 1: 3-Bay Bus Shelter Example

Notes:

1. No dimensions to be scaled from this drawing.
2. All sizes to be checked on site and any discrepancies to be reported to the engineer.

Final Version

No.	Date	Issue / Revision	Chkd.

Project: St. Conleths Infant School and Patrician Primary School, Newbridge - Safe Routes to School Scheme.

Dwg. Title: Northbound Bus Shelter Layout

Dwg. No.	002
Date	07/10/26
Drawn	B.M/D.R
Scale	NTS
Approved	

- Preliminary
- Statutory
- For Tender
- For Construction

Transport, Mobility & Open Spaces Department

Senior Engineer - Mr. Chris Galvin CEng, MIEI.

Kildare County Council, Comhairle Chontae Cill Dara
Áras Chill Dara, Devoy Park, Naas, Co.Kildare
T +353-45-980424 F +353-45-980420 E: roads@kildarecoco.ie


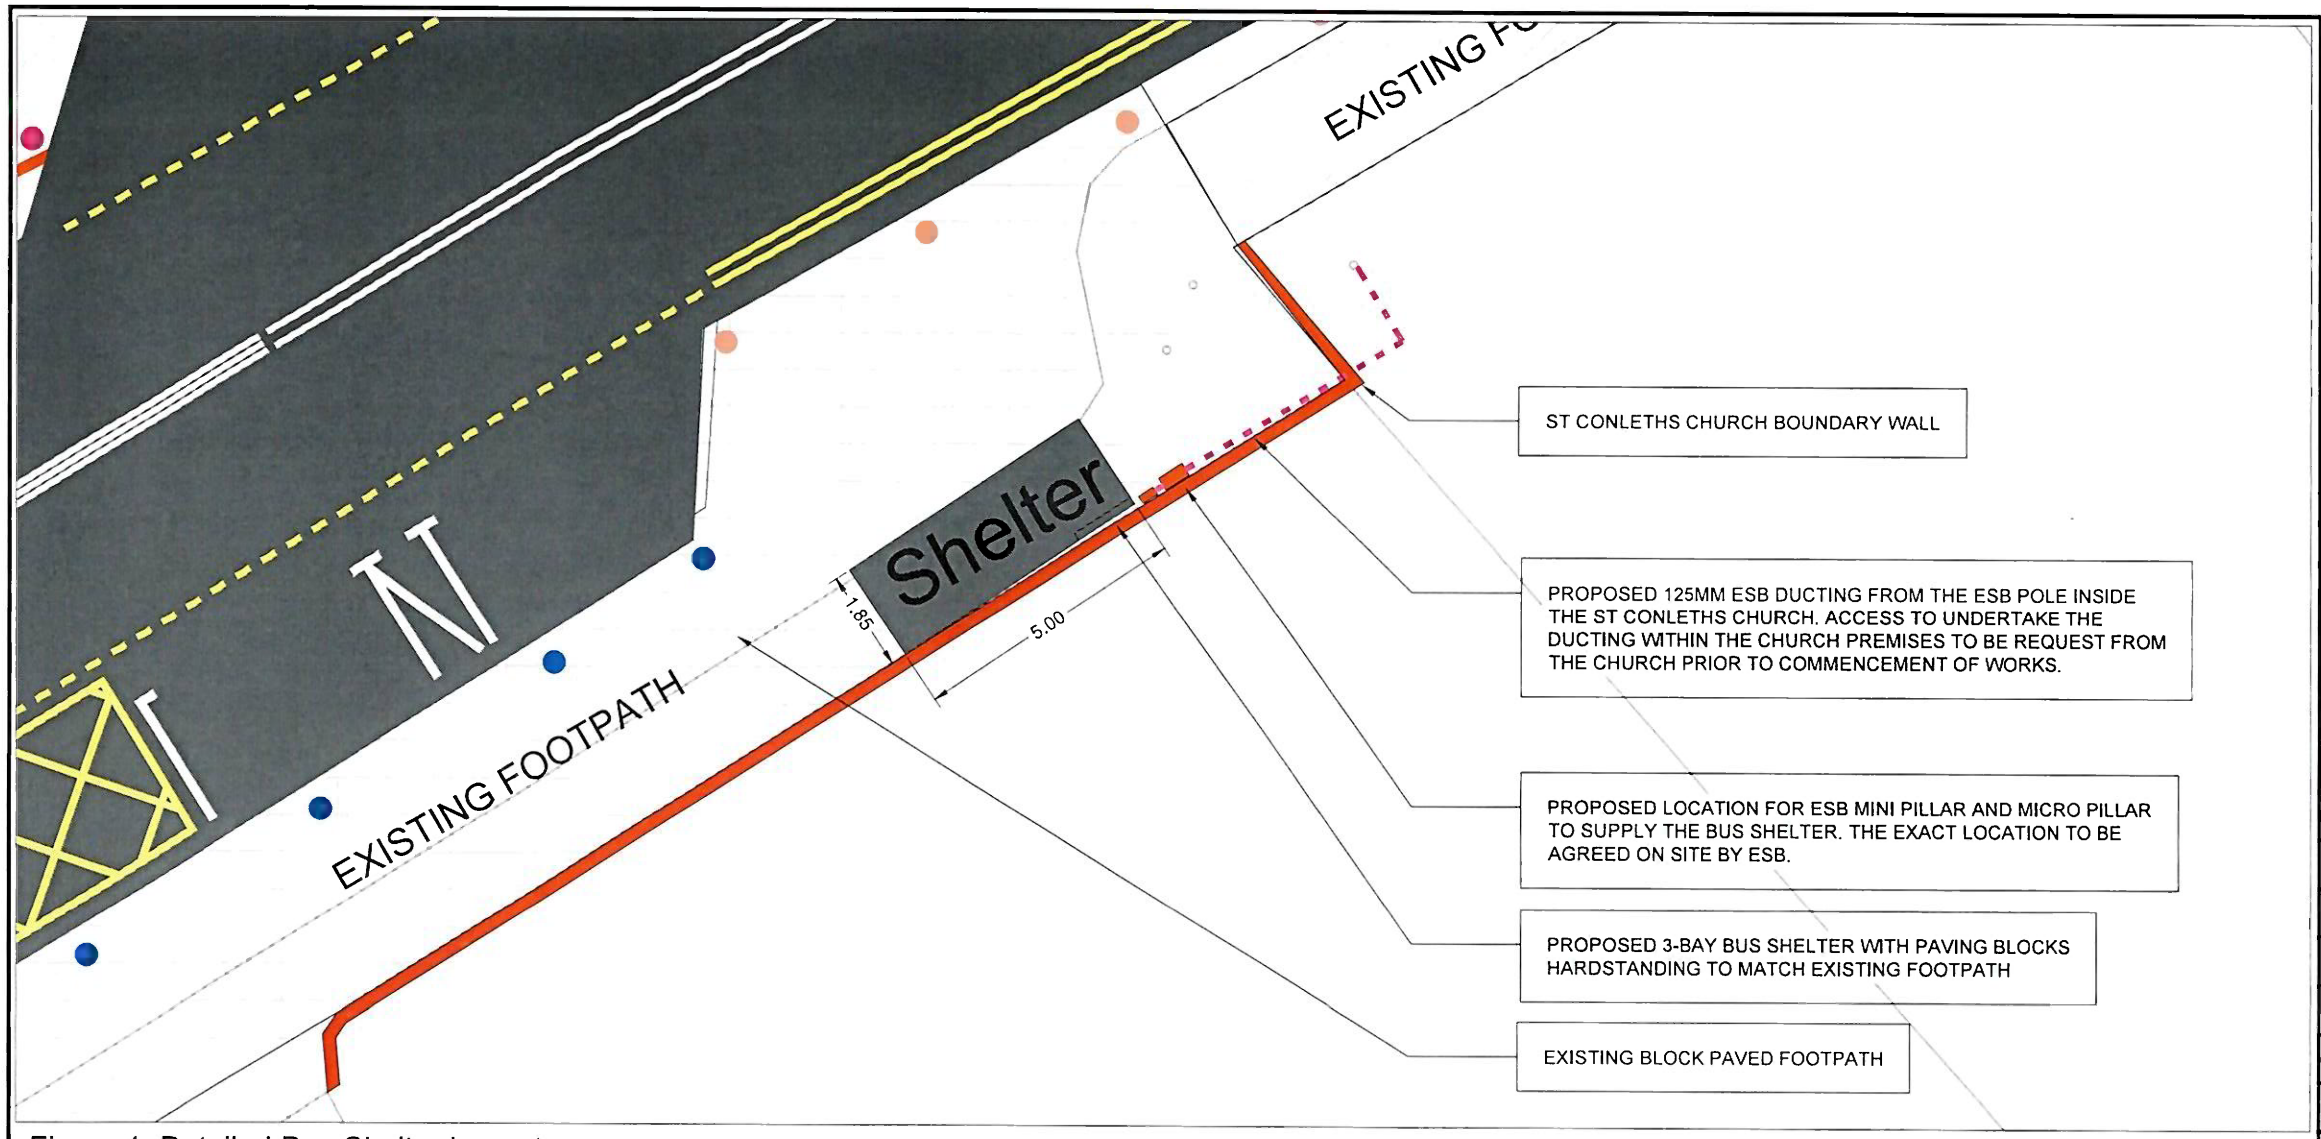


Figure 1: Detailed Bus Shelter Layout

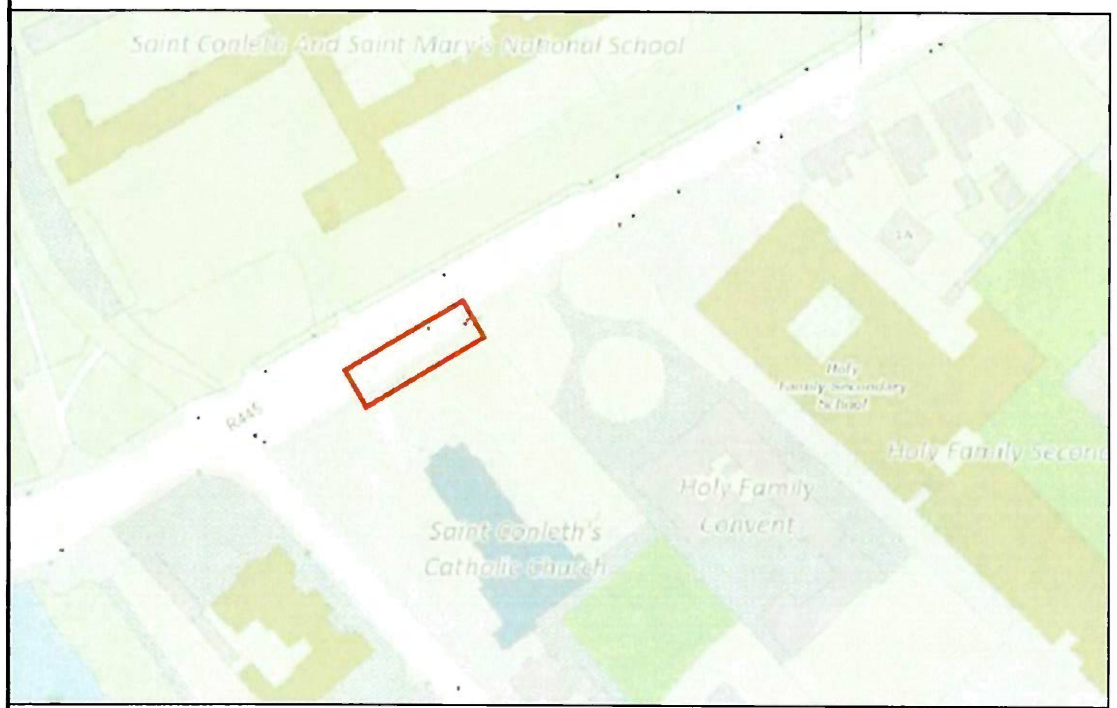

Ordnance Survey © Ordnance Survey Ireland Licence No. CYAL50250173/Kildare County Council

Figure 2: Street Map



Figure 1: 3-Bay Bus Shelter Example

Notes:

1. No dimensions to be scaled from this drawing.
2. All sizes to be checked on site and any discrepancies to be reported to the engineer.

Final Version

No.	Date	Issue / Revision	Chkd.

Project: St. Conleths Infant School and Patrician Primary School, Newbridge - Safe Routes to School Scheme.

Dwg. Title: Southbound Bus Shelter Layout

Dwg. No. 003

Date: 07/10/26

Drawn: B.M/D.R

Scale: NTS


Approved:

- Preliminary
- Statutory
- For Tender
- For Construction


Transport, Mobility & Open Spaces Department

Senior Engineer - Mr. Chris Galvin CEng. MIEI.


Kildare County Council, Comhairle Chontae Cill Dara
Áras Chill Dara, Devoy Park, Naas, Co.Kildare
T.+353-45-980424 F.+353-45-980420 E. roads@kildarecoco.ie

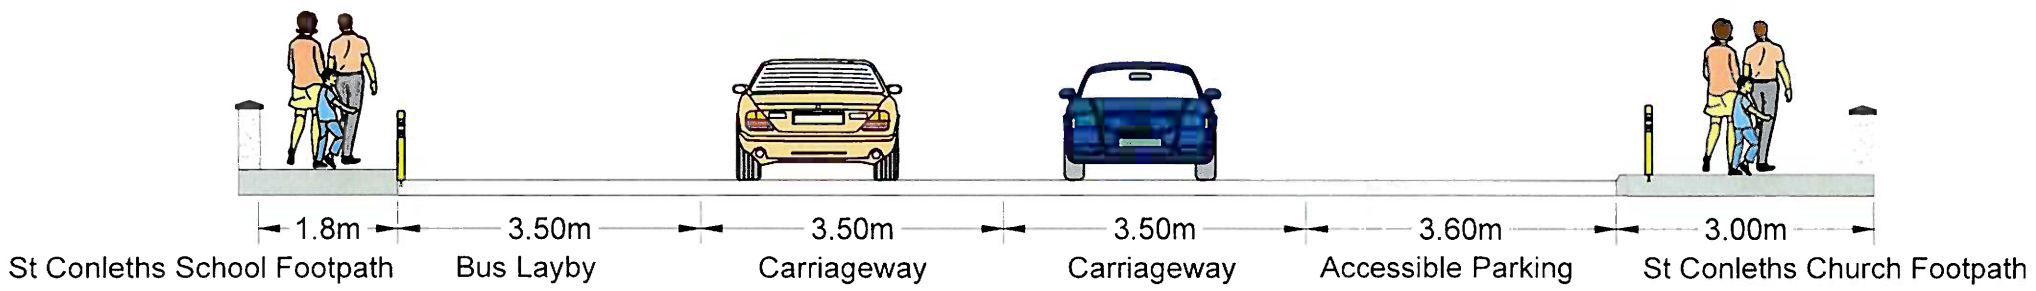

Section A-A (Dublin Road, Newbridge at School Bus Bay & Accessible Parking)

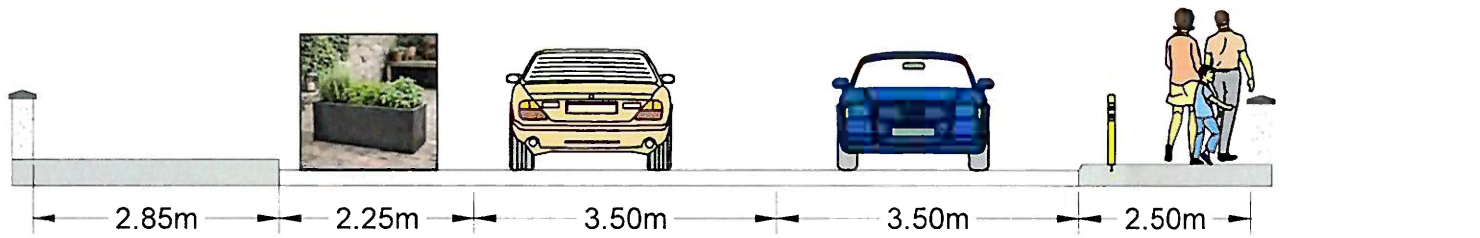

Section B-B (Dublin Road, Newbridge at Bus Layby)

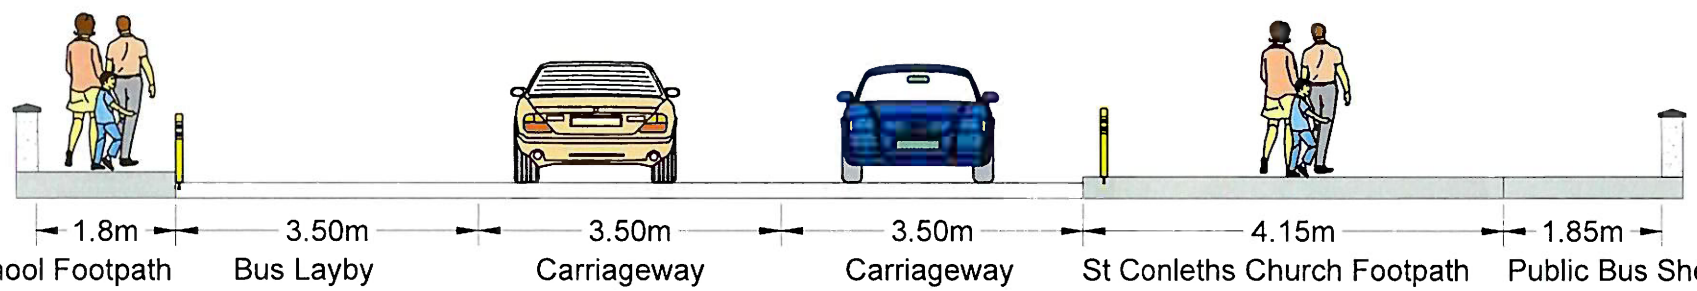

Section C-C (Dublin Road, Newbridge at Public Bus Shelter & St Conleths Church)

Ordnance Survey © Ordnance Survey *Ireland* Licence No. CYAL50250173/Kildare County Council

Notes:

1. No dimensions to be scaled from this drawing.
2. All sizes to be checked on site and any discrepancies to be reported to the engineer.

Final Version

No.	Date	Issue / Revision	Chkd.

Project: St. Conleths Infant School and Patrician Primary School, Newbridge - Safe Routes to School Scheme.

Dwg. Title: Proposed Scheme (Sections AA etc)

Dwg. No. 004

Date: 07/10/26

Drawn: B.M/D.R

Scale: NTS


Approved:

- Preliminary
- Statutory
- For Tender
- For Construction


Transport, Mobility & Open Spaces Department

Senior Engineer - Mr. Chris Galvin CEng. MIEI.


Kildare County Council, Comhairle Chontae Cill Dara
Áras Chill Dara, Devoy Park, Naas, Co.Kildare
T:+353-45-980424 F:+353-45-980420 E: roads@kildarecoco.ie

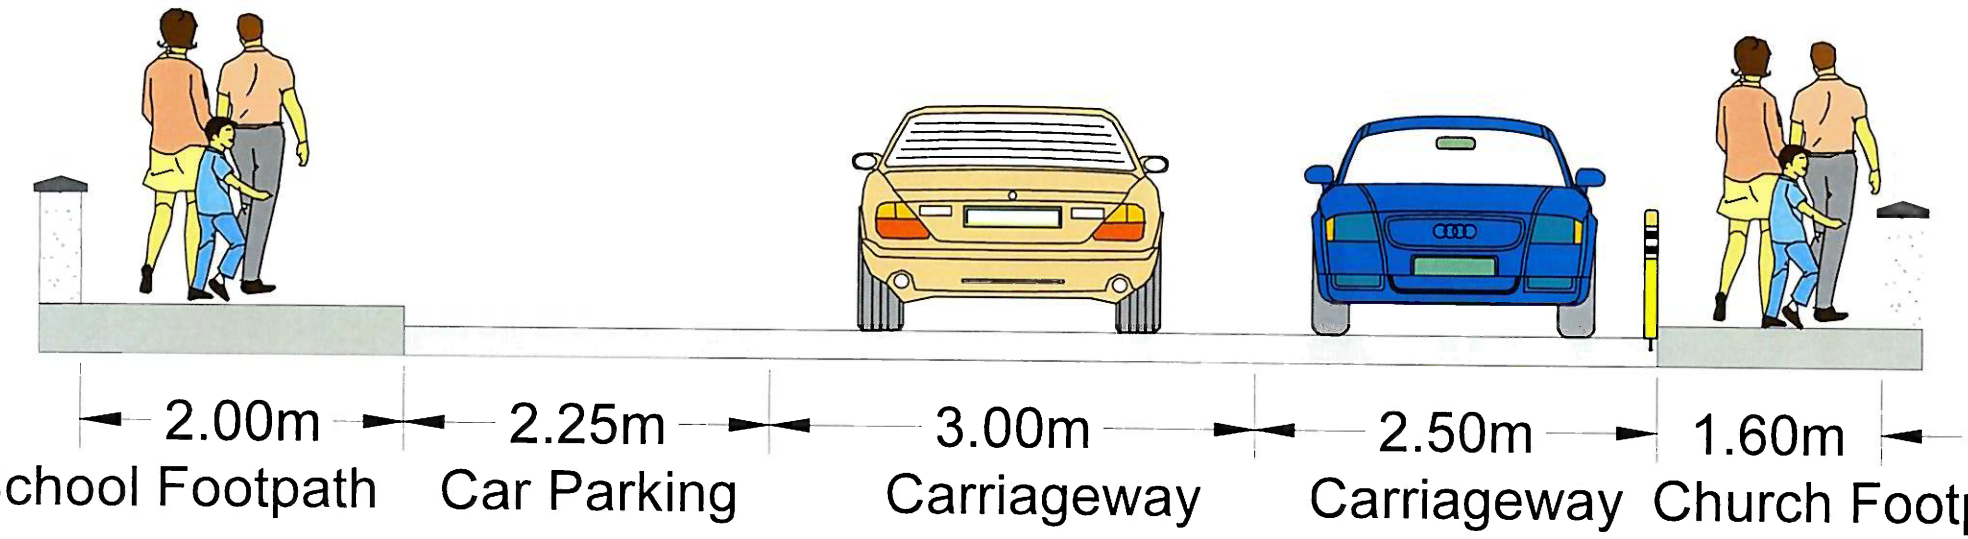

Section D-D (Chapel Lane, Newbridge)

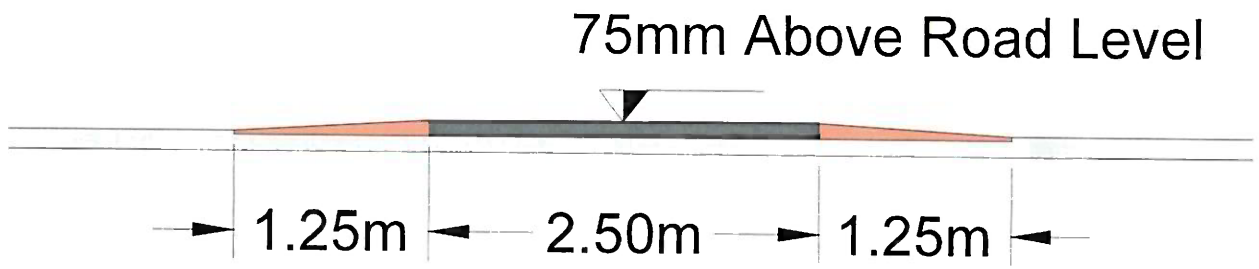

Typical Raised Round Top Ramp

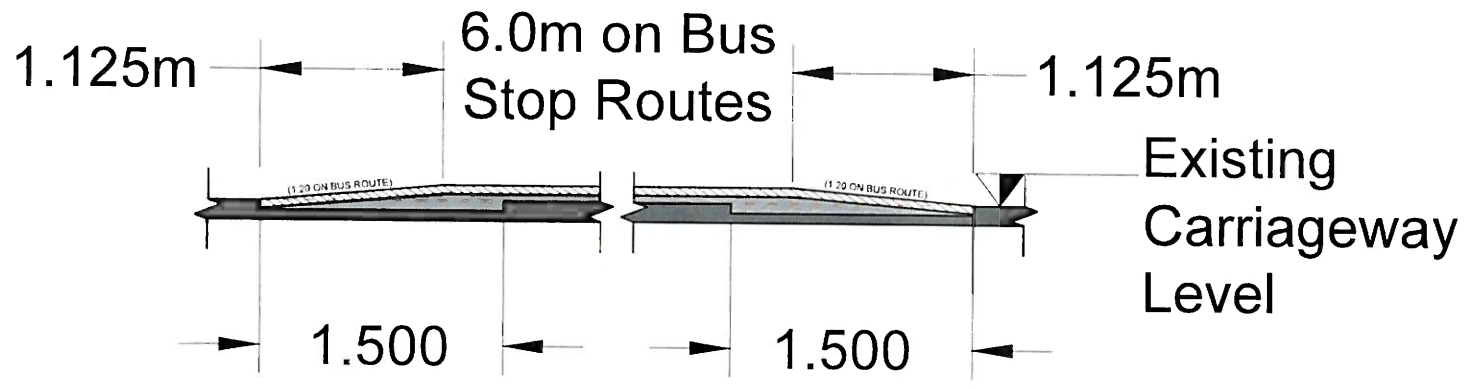

Typical Flat Top Ramp:6 Meter

Ordnance Survey © Ordnance Survey Ireland Licence No. CYAL50250173/Kildare County Council

Notes:

1. No dimensions to be scaled from this drawing.
2. All sizes to be checked on site and any discrepancies to be reported to the engineer.

Final Version

No.	Date	Issue / Revision	Chkd.

Project: St. Conleths Infant School and Patrician Primary School, Newbridge - Safe Routes to School Scheme.

Dwg. Title: Proposed Scheme (Section DD and Speed Control Ramps)

Dwg. No. 005

Date: 07/10/26

Drawn: B.M/D.R

Scale: NTS


Approved:

- Preliminary
- Statutory
- For Tender
- For Construction

Transport, Mobility & Open Spaces Department

Senior Engineer - Mr. Chris Galvin CEng. MIEI.

Kildare County Council, Comhairle Chontae Cill Dara
Áras Chill Dara, Devoy Park, Naas, Co.Kildare
T:+353-45-980424 F:+353-45-980420 E: roads@kildarecoco.ie

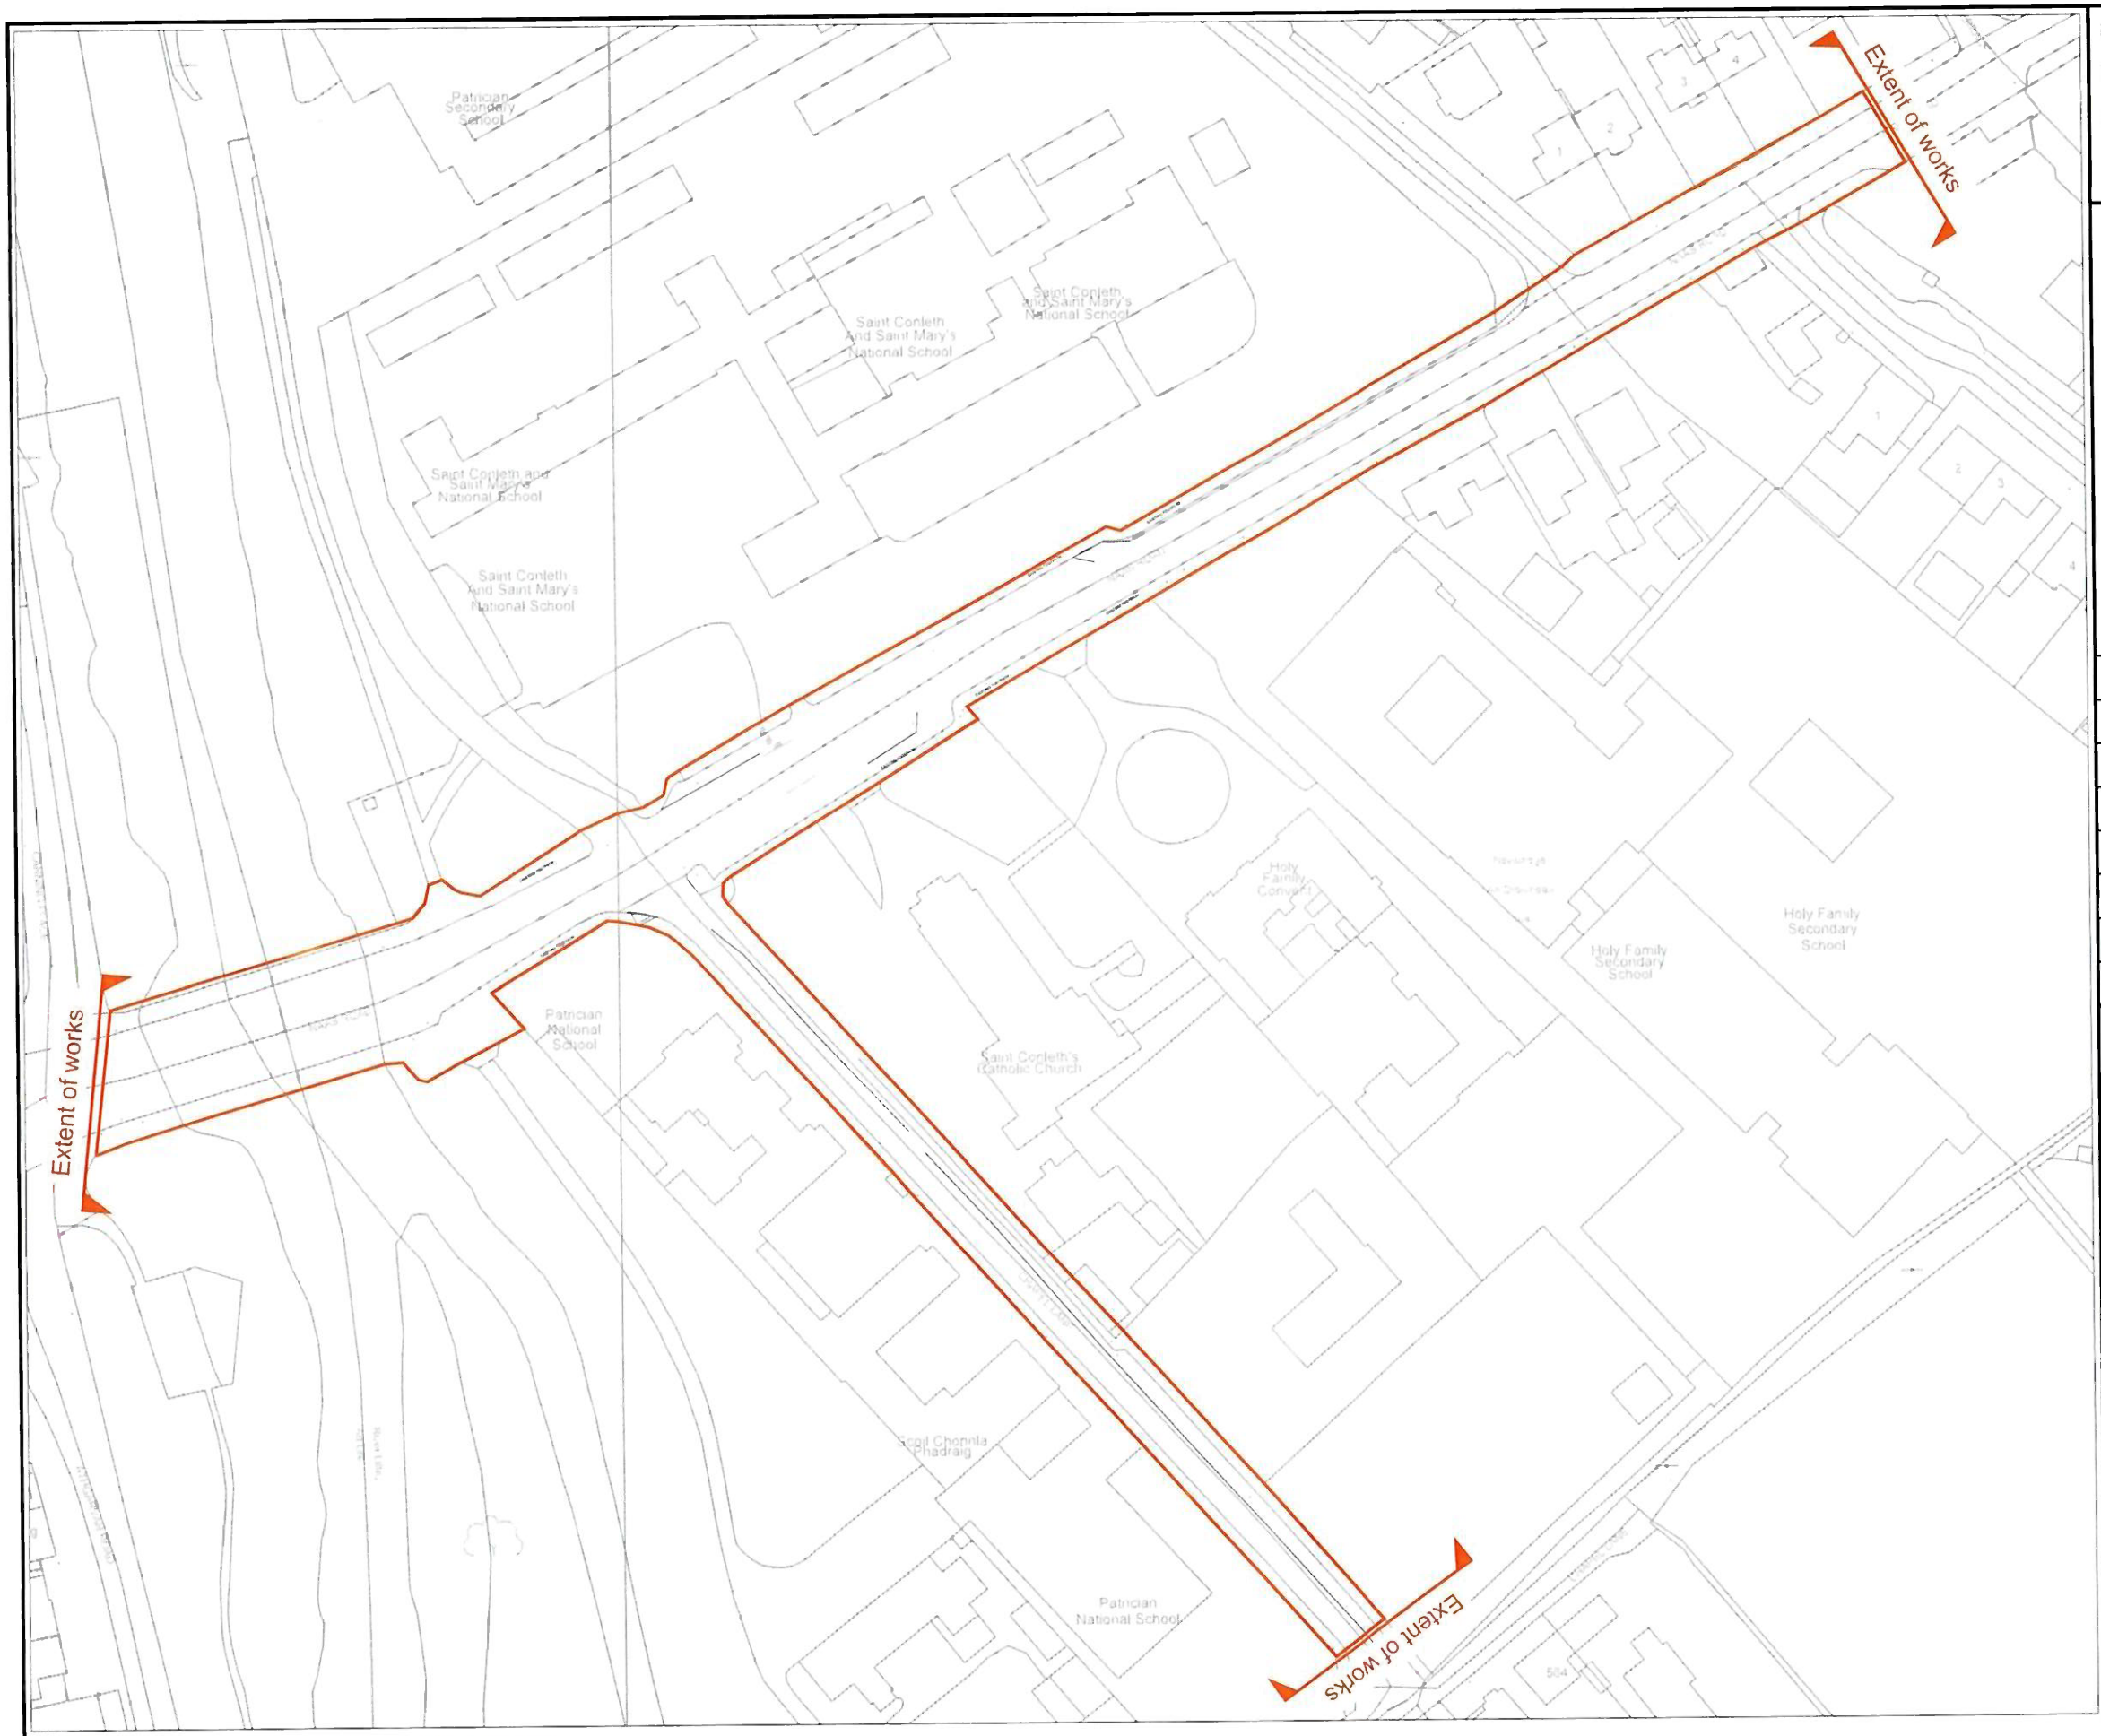

Ordnance Survey © Ordnance Survey *Ireland* Licence No. CYAL50250173/Kildare County Council

Notes:

1. No dimensions to be scaled from this drawing.
2. All sizes to be checked on site and any discrepancies to be reported to the engineer.

Final Version

No.	Date	Issue / Revision	Chkd.

Project: St. Conleths Infant School and Patrician Primary School, Newbridge - Safe Routes to School Scheme.

Dwg. Title: Proposed Scheme (Site Extent)

Dwg. No. 006	Preliminary
Date: 07/10/26	Statutory
Drawn: B.M/D.R	For Tender
Scale: NTS	For Construction
Approved:	

Transport, Mobility & Open Spaces Department

Senior Engineer - Mr. Chris Galvin CEng, MIEI.

Kildare County Council, Comhairle Chontae Cill Dara
Áras Chill Dara, Devoy Park, Naas, Co.Kildare
T:+353-45-980424 F:+353-45-980420 E. roads@kildarecoco.ie