



Maynooth Eastern Ring Road, Co. Kildare

Road Closure @ Parklands Grove

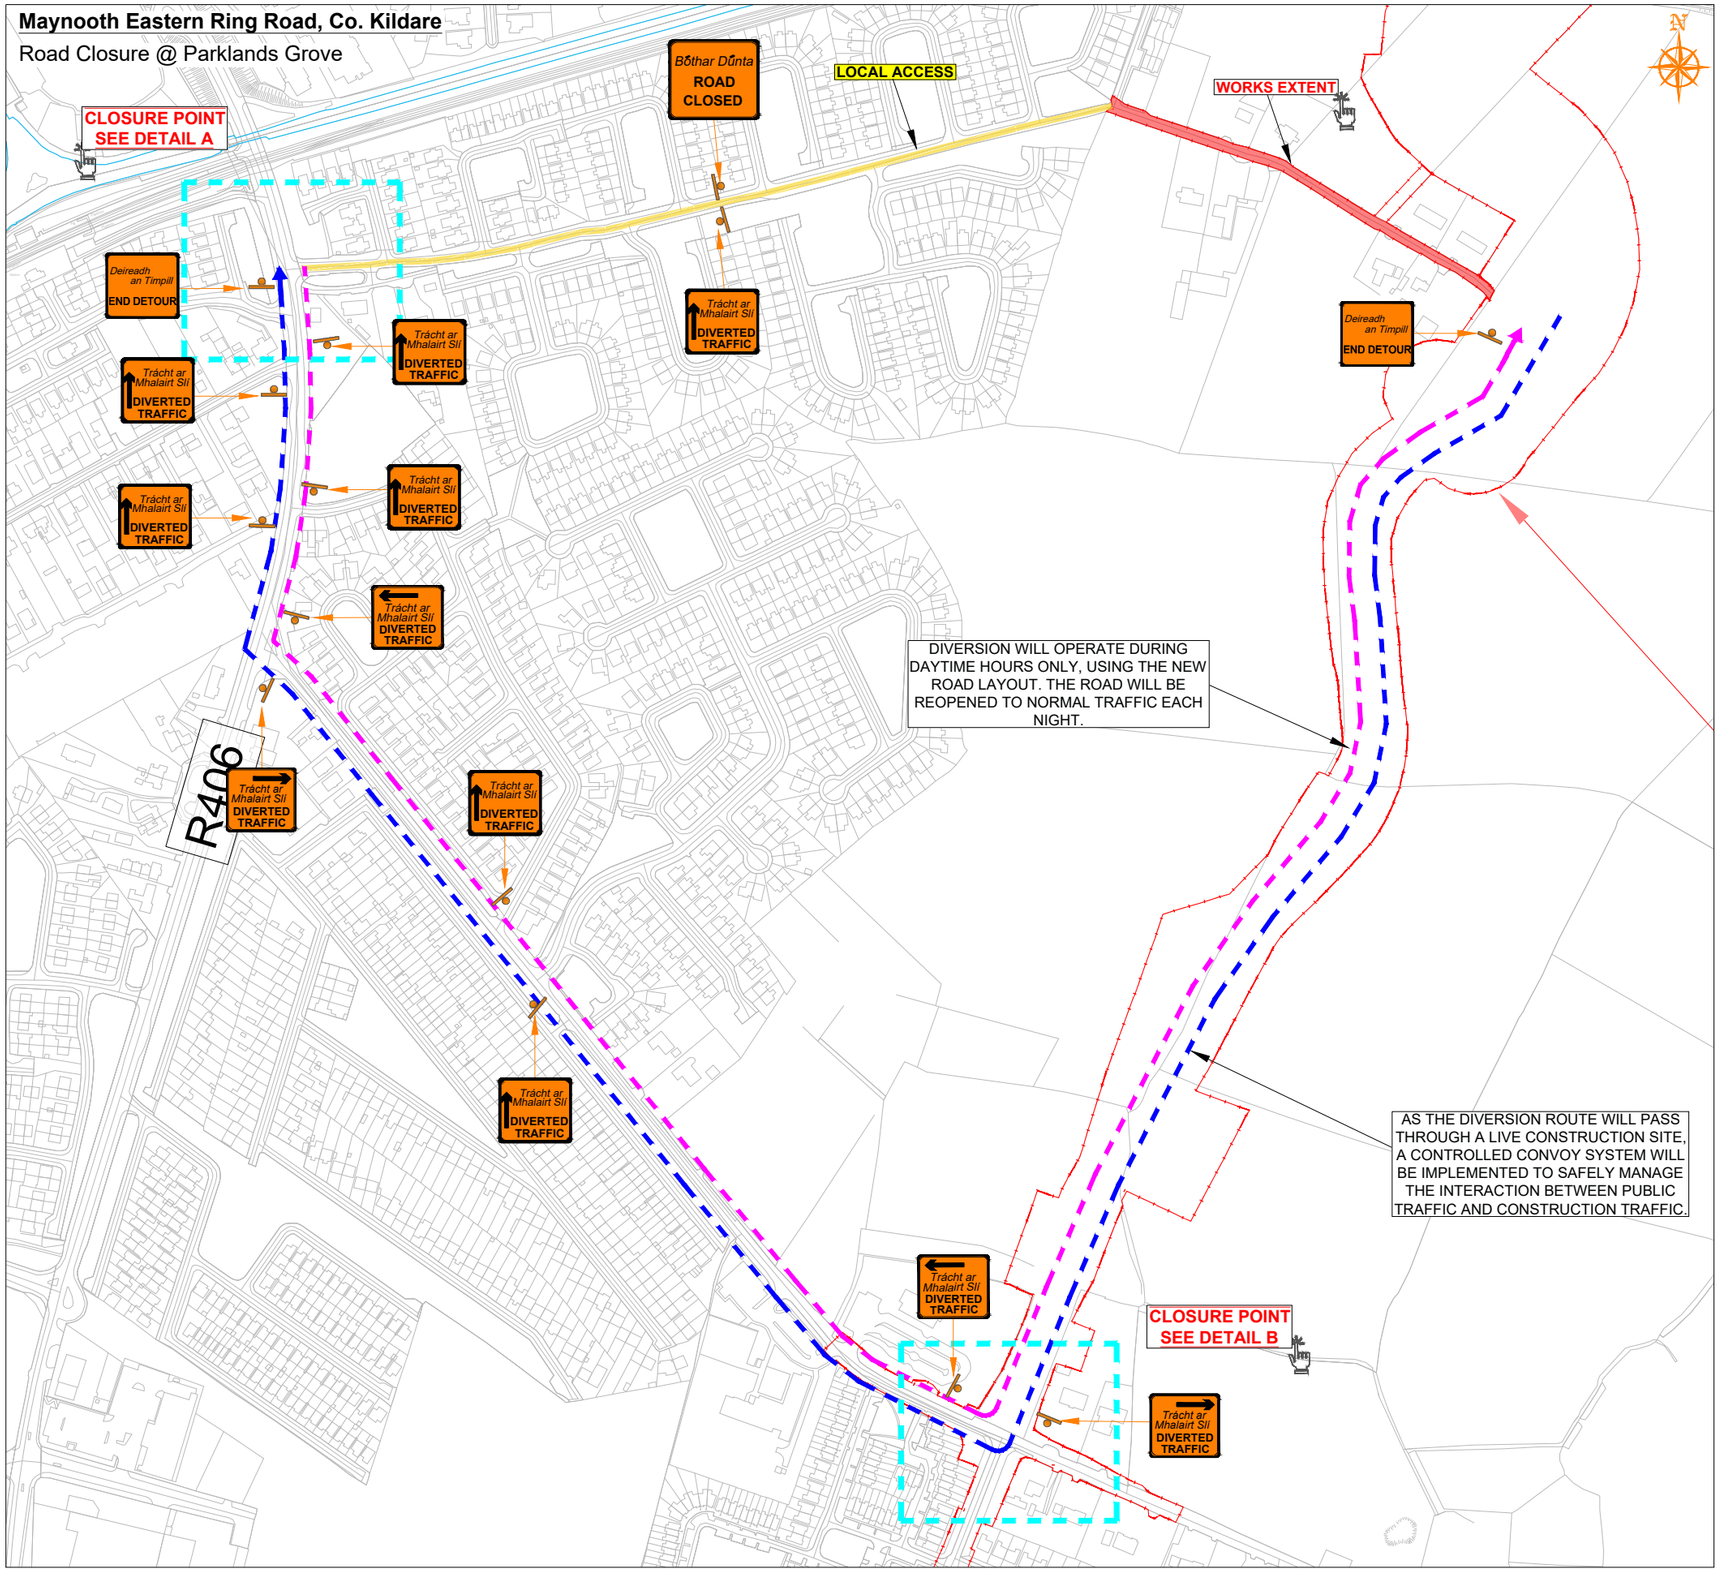

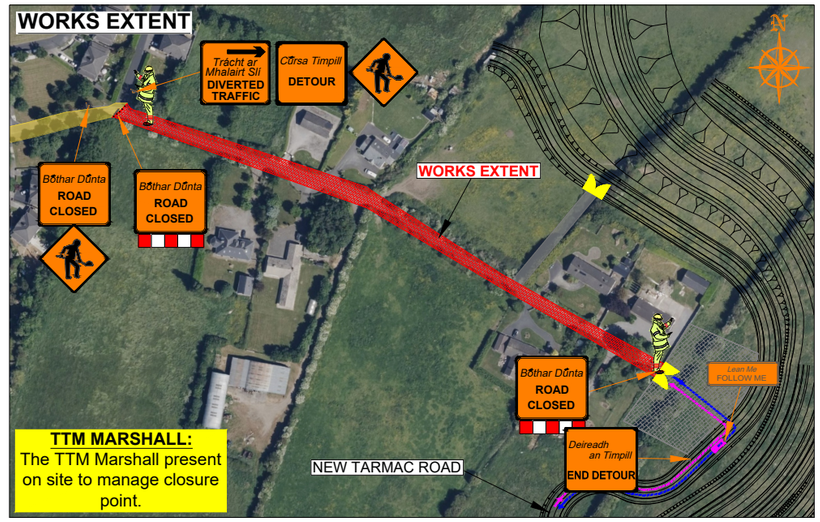

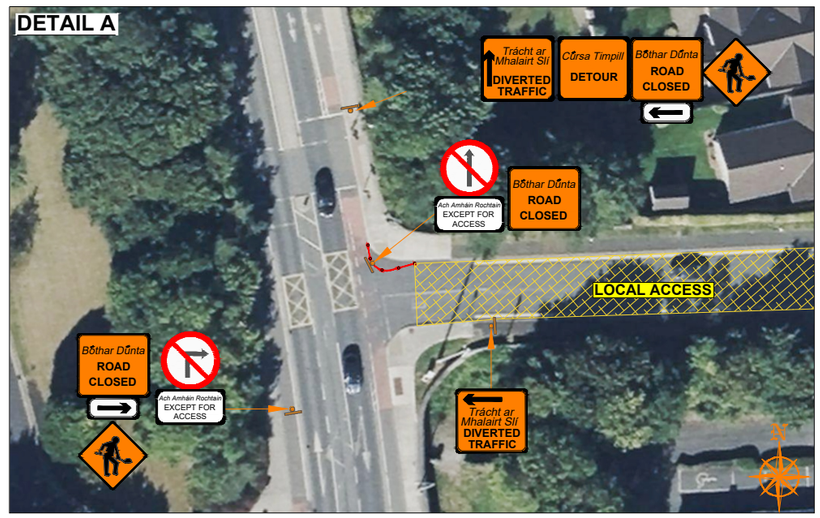

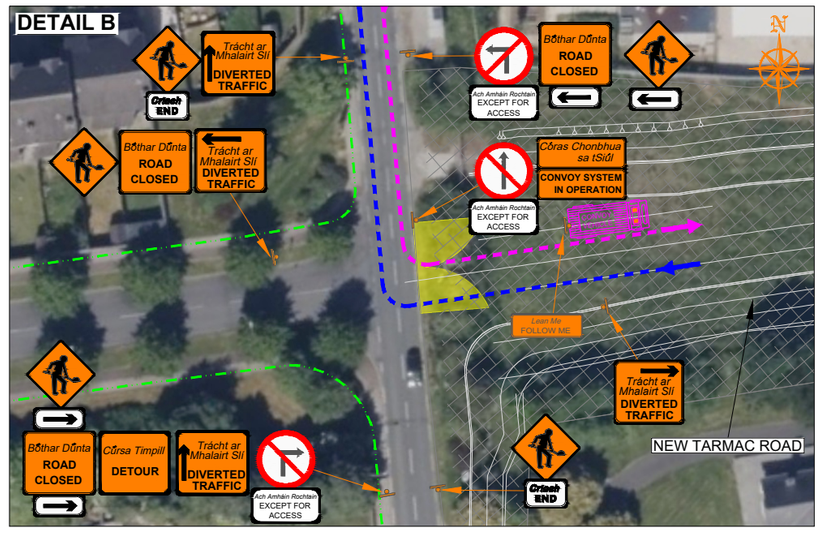

ROAD CONTROL

Copyright Notes:
This drawing is the property of Road Control Services Ltd. The design information contained herein is strictly confidential.This document is not to be used, reproduced, disclosed or circulated in whole or in part without prior written consent.

Road Control Services Ltd.Curryhills,Prosperous,Co Kildare * info@roadcontrol.ie © 2026

CLIENT

JCL

JOHN CRADOCK LTD

DESIGN PARAMETERS

Advance Warning Signage	
Sign size	450mm
Sign Visibility	25m
Number of Signs	2
Cumulative Distance	20m
Distance between Advance Warning Signs	10m
Taper	
Lane Taper Rate	N/A
Hard Shoulder Taper Rate	N/A

Speed Limit	30 km/h
Road Classification	Type A 1(i) >12hours
Cones	
Cone Height	750mm
Taper Spacing	1m
Longitudinal Spacing	3m
Safety Zones	
Longitudinal	0.5m
Lateral	0.5m
Lanes	
Lane Width	2.5m

LEGEND

- Works Area
- Traffic sign
- Traffic cones
- Local Access
- Diversion Route A
- Diversion Route B

GENERAL NOTES

1) All information contained in this drawing (including digital data) should be checked and verified prior to any stage of construction;
2) All works are to be carried out in accordance with local authority requirements and are to be included in the site-specific safety & health plan;
3) Site inspections and maintenance of the traffic management layout is to be agreed with local authority to ensure the safety and integrity of the design;
4) Contractor to carry out a site risk assessment prior to the installation of any traffic management plan to ensure that conditions reflect those considered for design post submission;
5) Contractor shall be responsible for the provision of ramp access at any change in road surface level where traffic runs on a temporary surface, and for pedestrian/cycle ramps where footpath/cycle-ways have a level discontinuity as per result of the works.

Rev	Date	Details	Drn	Chk	App

Drn	DJ
Chk	AB
App	DH
Date	22-09-2026
Scale	NTS @A3
Stage	CONSTRUCTION

Project

Maynooth Eastern Ring Road, Co. Kildare

Title

TEMPORARY
TRAFFIC MANAGEMENT PLAN
Road Closure @ Parklands Grove

Drawing No C25046_03_024 Rev 0