RECENTLY COMPLETED
HOUSING DEVELOPMENT

LOCATION OF SITE NOTICE

NOTE: PLEASE REFER TO MCD CIVIL DRAWINGS FOR DRAINAGE LAYOUT

NOTE: PLEASE REFER TO AUSTEN ASSOCIATES DRAWINGS FOR LANDSCAPE LAYOUT

HOUSE TYPE 03

HOUSE TYPE 02

HOUSE TYPE 01

PROPOSED 2.0M HIGH RENDERED CONCRETE BLOCKWORK WALL WITH PIERS

PROPOSED GATE LOCATION

EXISTING RENDERED AND CAPPED CONCRETE BLOCKWORK WALL WITH PIERS

PROPOSED 0.9M HIGH RENDERED CONCRETE BLOCKWORK WALL

PROPOSED 2.0M HIGH RENDERED CONCRETE BLOCKWORK WALL WITH PIERS AND GATE

FOOTPATH

GRASS VERGE

TARMACADAM

Proposed Site Entrance

2 Site Layout
1 : 500

Output Format:
==========
DWG_FULL

Output File:
==========
V_00_25236881_00000001.DWG

Map Series:
==========
1:2500

3559-D
REVISION DATE = 14-Feb-2014
SURVEY DATE = 01-Jun-1997

Clip Extent:
==========
LLX,LLY = 689983,717899
LRX,LRY = 690566,717899
ULX,ULY = 689983,718329
URX,URY = 690566,718329

Projection:
==========
ITM

ITM Centre Point Co-ordinate:
==========
X,Y = 690274,718114

Extraction Date:
==========
06-Aug-2015

Copyright:
==========
© Suirbhéireacht Ordanáis Éireann, 2015
© Ordnance Survey Ireland, 2015

Copyright:
==========
© Suirbhéireacht Ordanáis Éireann, 2010
© Ordnance Survey Ireland, 2010

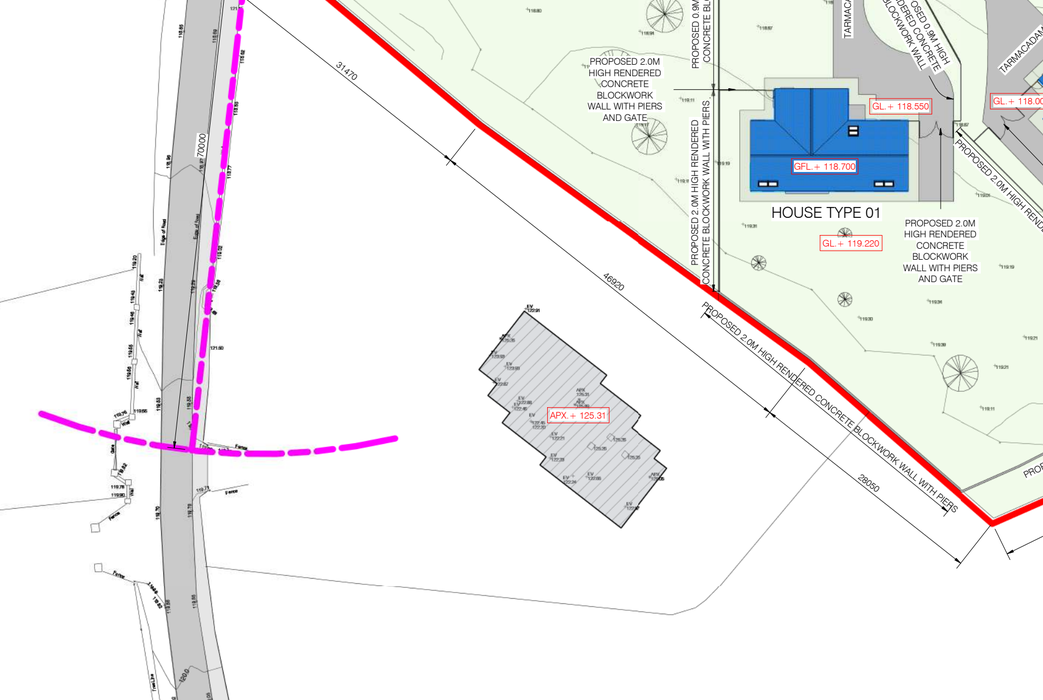

1 Site Location Map
1 : 2500

MAP REFERENCE: 3559-D
ORDANANCE SURVEY IRELAND LICENCE NUMBER AR0064918
© ORDANANCE SURVEY IRELAND / GOVERNMENT OF IRELAND

PART 8 SUBMISSION
REF. NO. P82020.06

PLANNING
PURPOSE ONLY

SITE LEGEND

SITE BOUNDARY INDICATED THUS	
PROPOSED LINE OF SIGHT INDICATED THUS. LINE OF SIGHT IS MEASURED FROM 2.4m BACK FROM THE EDGE OF THE PUBLIC ROAD AT THE PROPOSED ENTRANCE AND TO 70.0m TO THE NEAREST EDGE OF THE PUBLIC ROAD IN ACCORDANCE WITH THE DESIGN MANUAL FOR ROADS AND BRIDGES	
EXISTING BUILDINGS INDICATED THUS	
PROPOSED BUILDINGS INDICATED THUS	

Rev. Description : Date :

MC LOUGHLIN ARCHITECTURE

Unit 4B, Millennium Park, Naas, Co. Kildare, Ireland.

Telephone : (045) 854900 Fax : (045) 854894 e-mail : info@mclarchitecture.ie

Client: KARE

Project: KARE, Craddockstown, Naas, Co. Kildare

Drawing Title: Proposed Site Layout & Site Location Map

Drawing No. PLN - 001

Drawn by Konrad Polawski

Project Number 15 59

Scale 1:2500, 1:500

Date 11-03-20

THIS DRAWING IS COPYRIGHT. USE DIMENSIONS ONLY - DO NOT SCALE CONTRACTORS MUST VERIFY DIMENSIONS ON SITE PROIR TO STARTING WORK.

A1