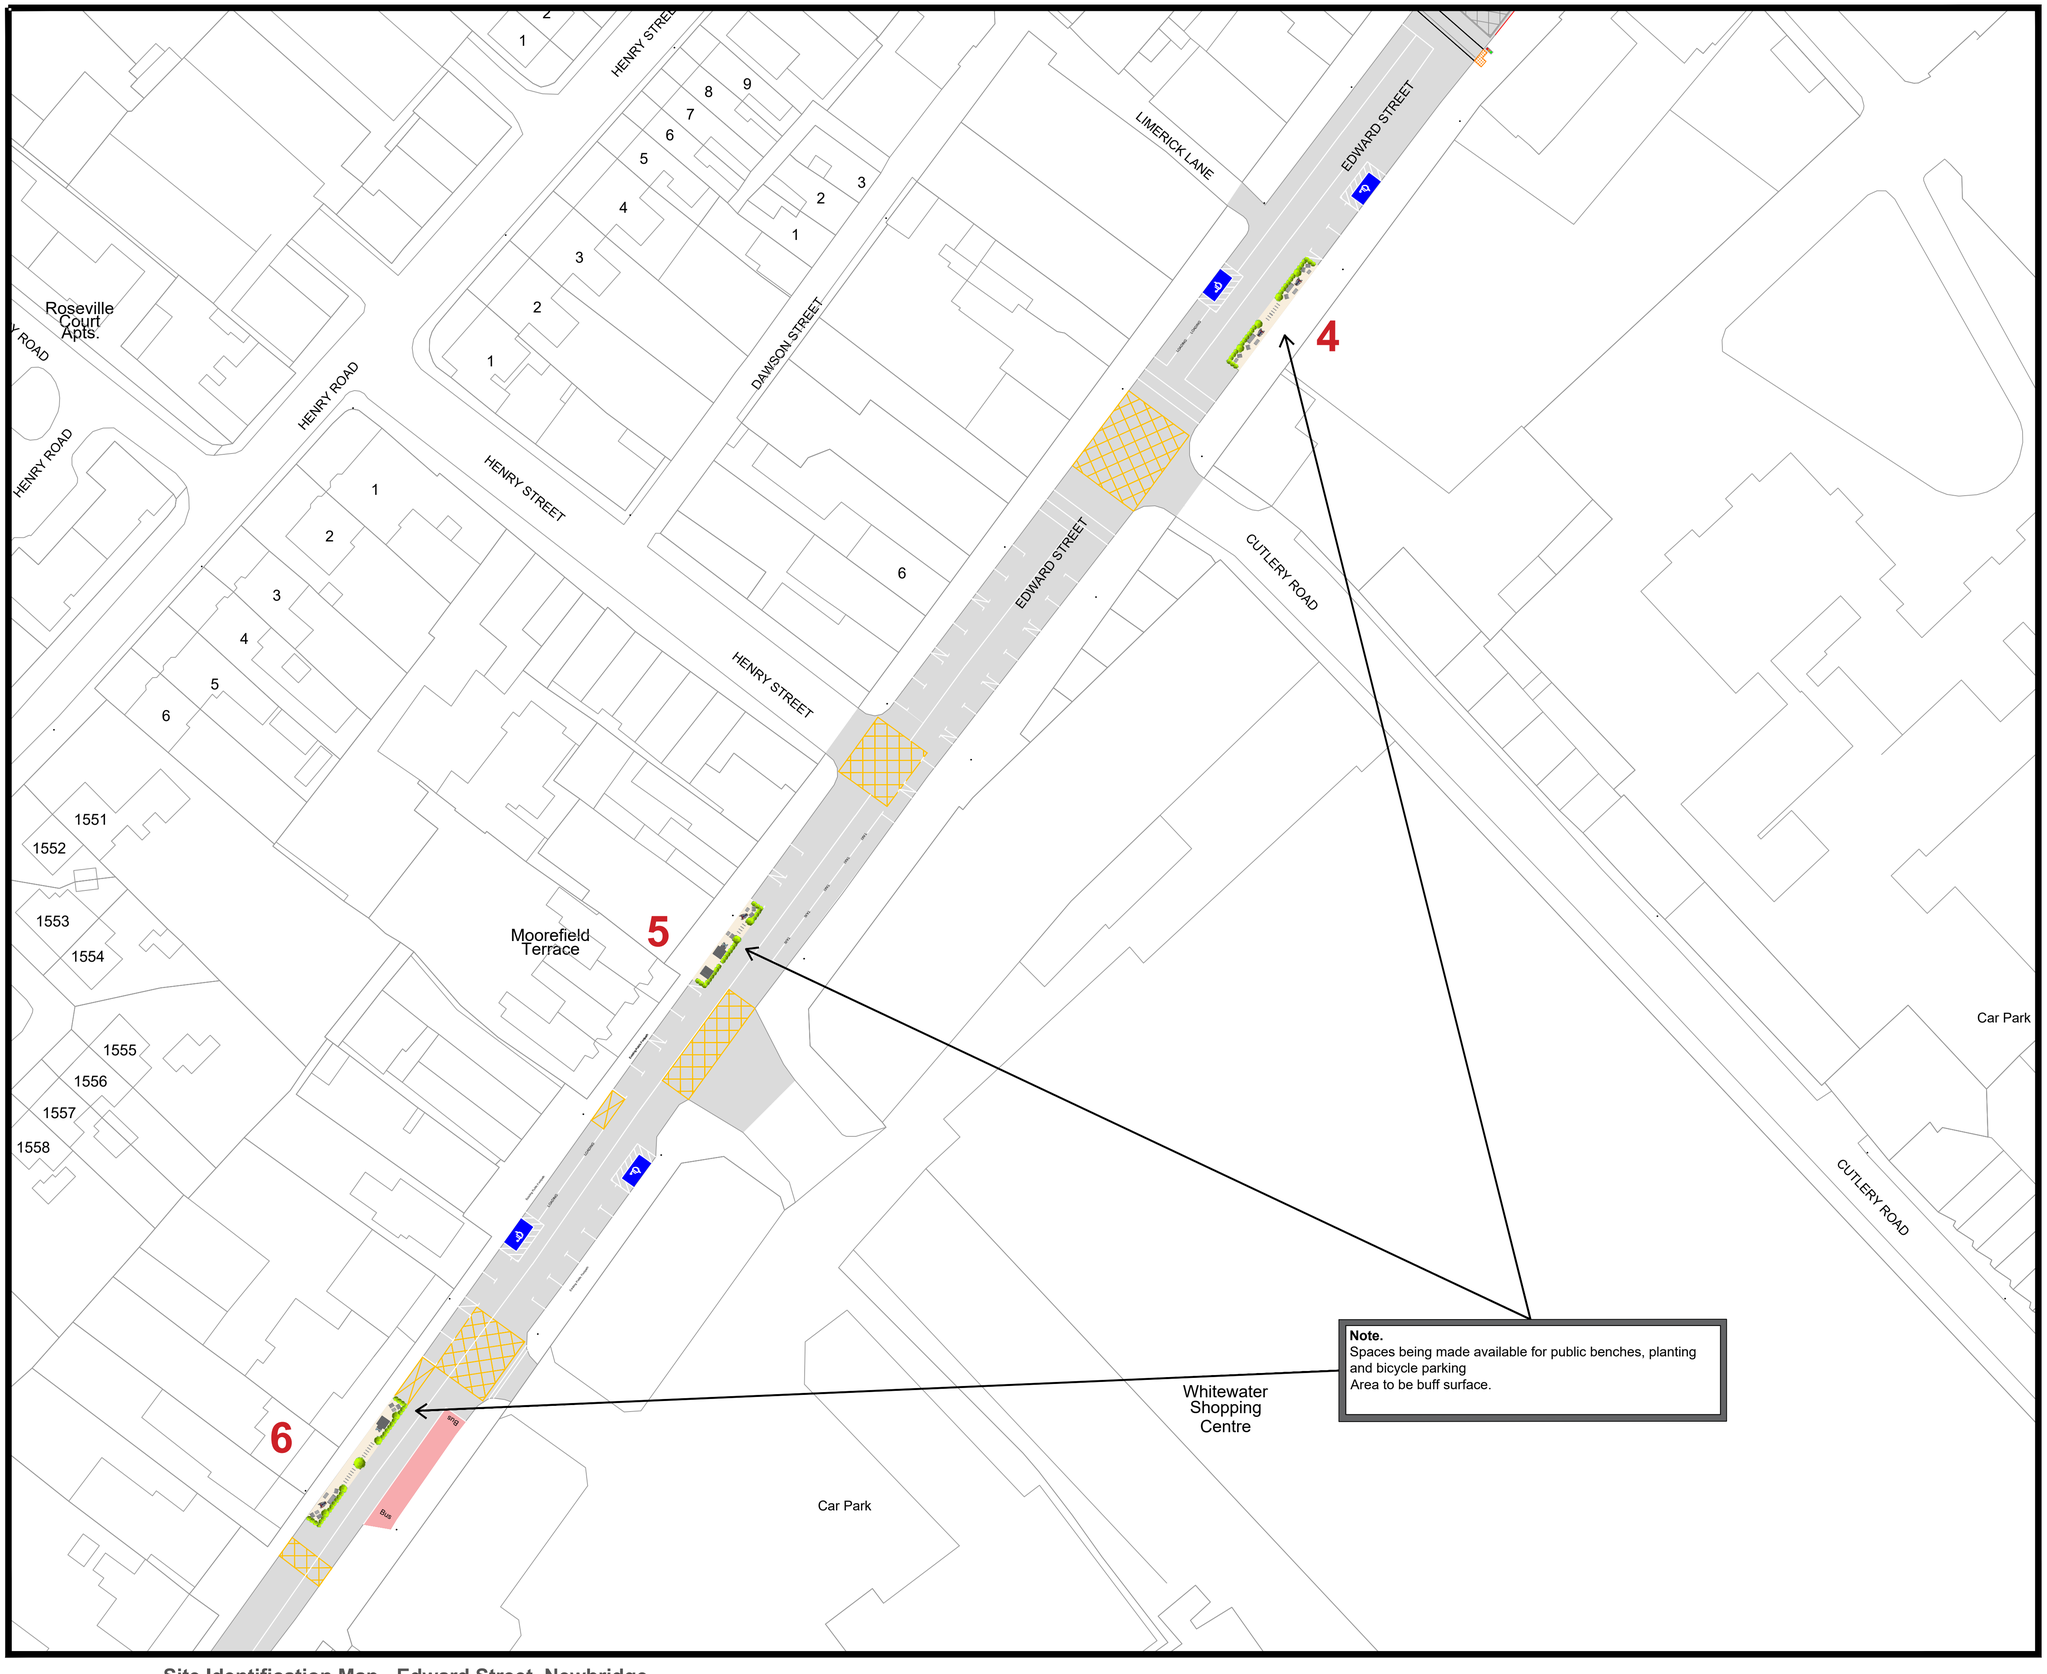

Site Identification Map - Edward Street, Newbridge

Ordnance Survey Ireland

Notes:

1. No dimensions to be scaled from this drawing.
2. All sizes to be checked on site and any discrepancies to be reported to the engineer.

Legend:

Legend:

- 1.5m x 1.5m x 1m Corten steel or painted timber planters subject to later agreement
- 1m x 1m x 1m Corten steel or painted timber planter subject to later agreement
- 2m x 600mm x 500mm Corten steel or painted timber planter subject to later agreement
- 2000mm x1400mm Wheelchair Accessible Timber Picnic Table (painted RAL 7035)
- 700mm x 1600mm Timber Park Bench with straight back (painted RAL 7035)
- 700mm x 600mm Timber Seat to match bench style (painted RAL 7035)
- 900mm x 450mm Timber Coffee Style Table (painted RAL 7035)
- 600mm x 450mm Timber End Table (painted RAL 7035)
- Shannon bicycle stand
- Existing bench to be sanded and cleaned down and painted grey (RAL 7035)
- Hard surface build-out in buff colour, level with footpath and kerbing to edges (to later detail)

Note:
Designs, colours and sizes are indicative only and subject to discussion and availability

No.	Date	Issue / Revision	Chkd.
3	27/09/21	Reduced Carriageway Width to 3.0m	
2	15/09/21	Line Marking and Public Realm info included	
1	05/07/21	Steet survey by J.McConnon (KCC)	

Project:

Proposed Cycling Infrastructure Plan.

NTA Additional Outdoor Infrastructure Project.
at/:
Main Street - Newbridge - Co. Kildare

Dwg. Title:

Site Identification Map
Street Plan proposal (Cycling Infrastructure)

Dwg. No.	Rev.	Stage:
E500/09		Section 38 / PART VIII / TENDER / CONTRACT

Date:	Scale:
15/09/21	N.S

Drawn:	Approved:
P.Kinsella	D.McCormack

Roads Transportation and Public Safety Dept.
Roads Design Office
Senior Engineer - Mr. Donal Hodgins, BA, BAI, MIEI, C.Eng
Kildare County Council, Comhairle Chontae Cill Dara
Áras Chill Dara, Devoy Park, Naas, Co.Kildare
T:+353-45-980424 F:+353-45-980420 E: roads@kildarecoco.ie