Page 4: Landscape Sections

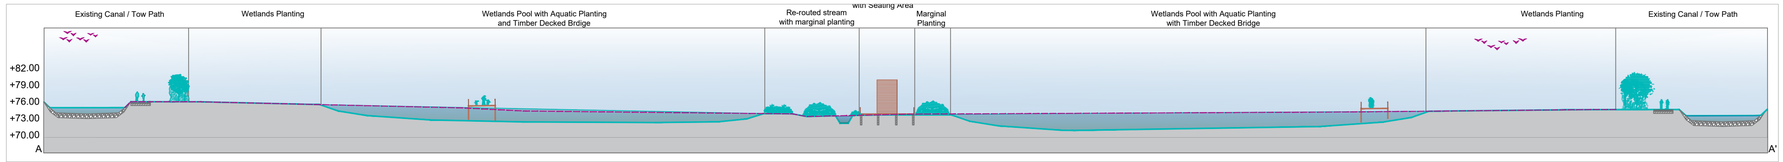

SECTION A_A: Scale 1:500 @ A1

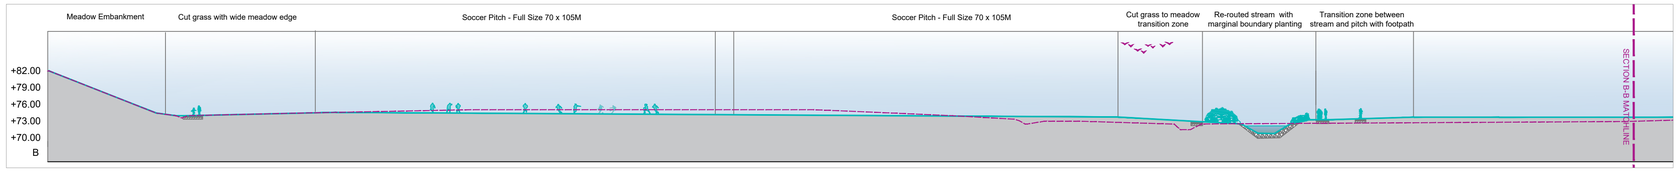

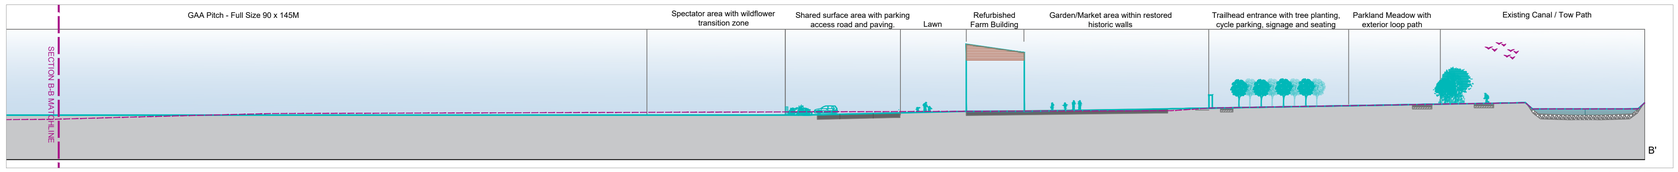

SECTION B_B: Scale 1:500 @ A1

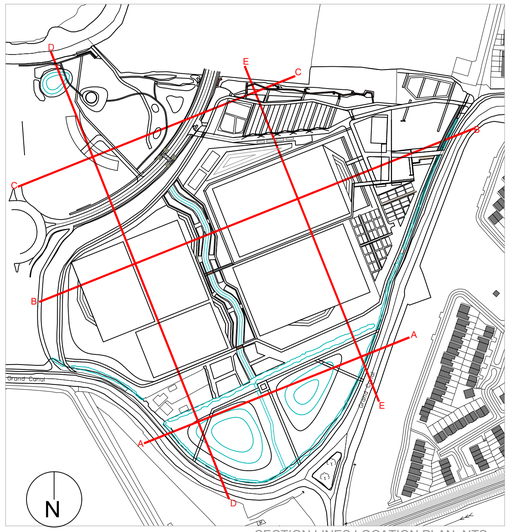

SECTION LINES LOCATION PLAN: NTS

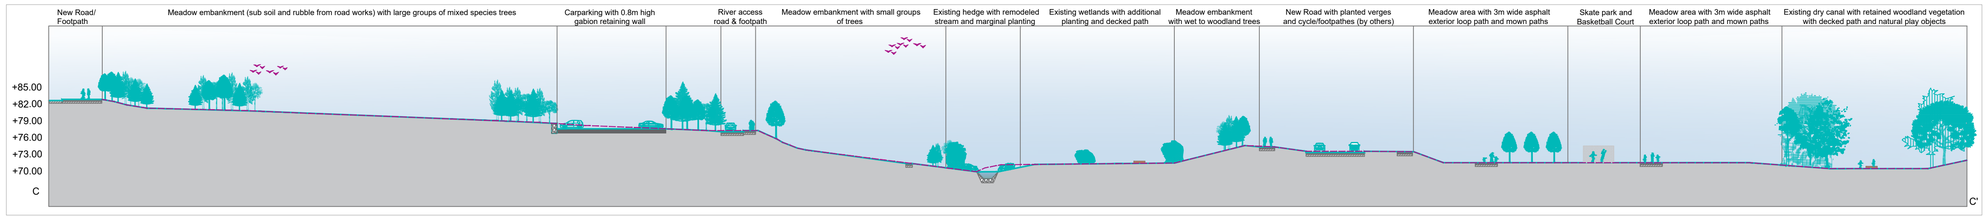

SECTION C_C: Scale 1:500 @ A1

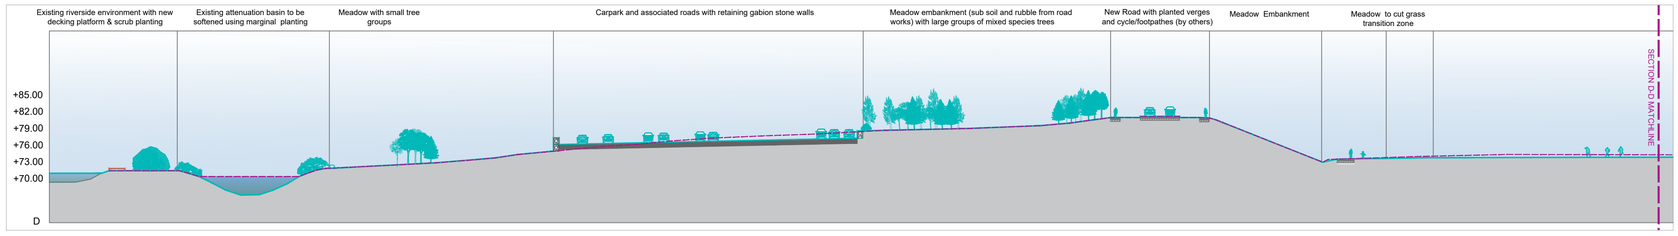

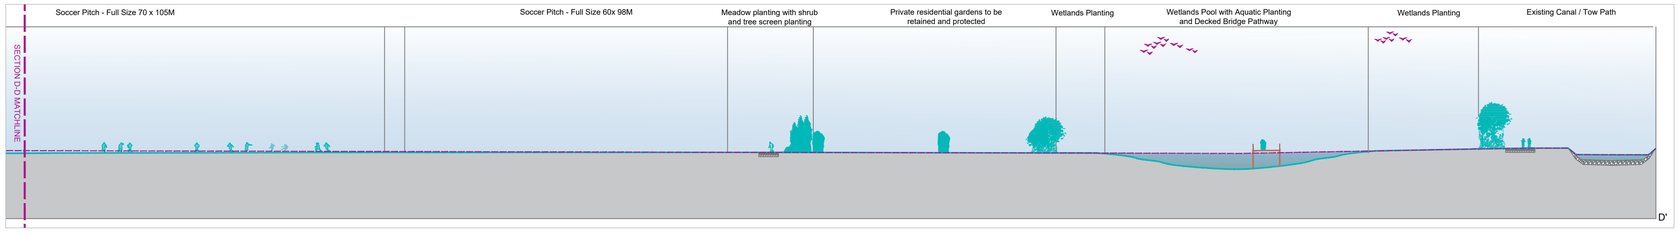

SECTION D_D: Scale 1:500 @ A1

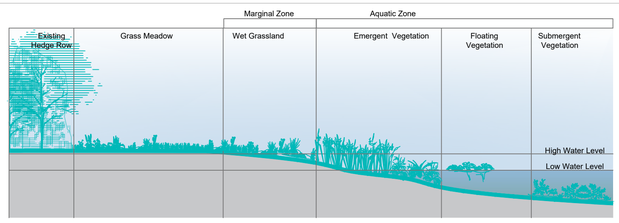

Existing native hedge to be retained and protected

Grasses such as Fescue, Bent and Ryegrass with native wildflowers including Buttercups, Borage, Sorrel and Cow Parsley

Native Juncus (Rush) and Carex (Sedge) varieties with flowering natives such as Water Mint and Yellow Flag Iris

Native emergent plants such as Bog Bean, Burr reed and Lesser Reedmace (Bull rushes)

Native floating plants such as Frogbit, Water Lily's and Water Soilders

Submerged plants such as Mares Tail, Coontail and Water Milfoil.

TYPICAL WETLANDS ECOLOGICAL SECTION: Scale 1:150 @ A1

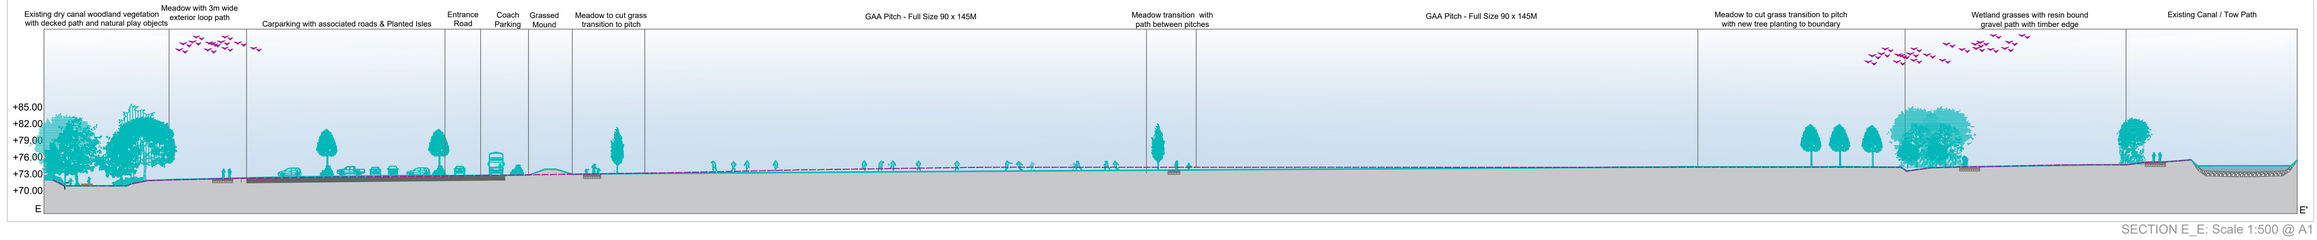

SECTION E_E: Scale 1:500 @ A1

SALLINS PARK

Client:Kildare County Council, Drawing: Landscape Sections, Drawing no: 2012-LA004, Drawn By: Wendy Kirkpatrick, Checked By: Cathal O'Meara, Issue: Part 8, Date: 28/07/2021, Scale: as Shown

Comhairle Contae Chill Dara
Kildare County Council

cathal meara landscape architects
2Mc Sweeney St, Fermoy, Co. Cork
www.cathalomeara.com
t + 087 9202549
info@cathalomeara.com