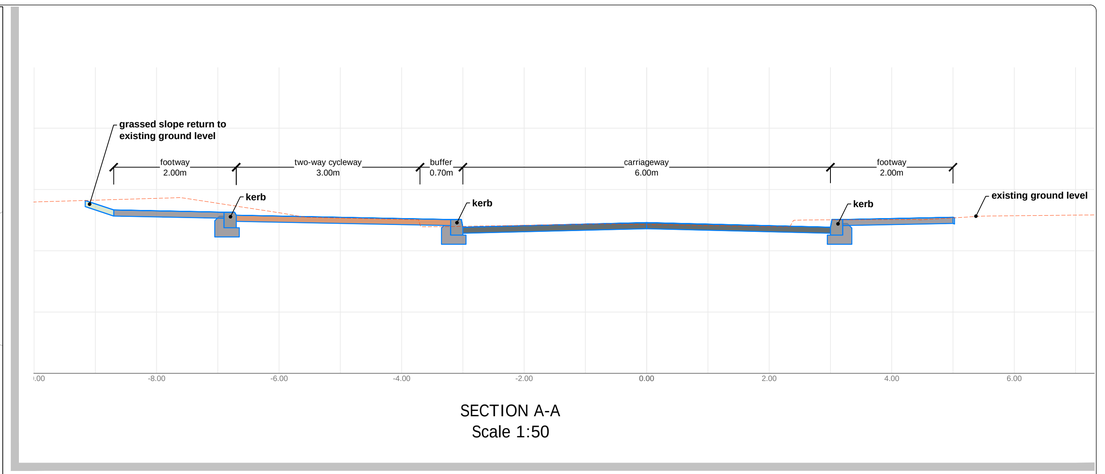

SECTION A-A
Scale 1:50

Oakfield Heights / Centra Access

Ballycane Road / Craddockstown Road junction to be improved under separate scheme

tie-in to improved junction

kerb

footway 2.0m wide

two way cycle track 3.0m wide

paved buffer 0.7m wide

carriageway 6.0m wide

boundary details to be agreed with affected landowners

Section A-A

red line denotes extent of Site for Scheme

third-party lands from properties on southern side of Craddockstown Road required

tie-in to existing footway and cycle track on Oak Glade Close

tie-in to existing footway and cycle track to front of school

School Campus

replace existing crossing with Toucan crossing

tie in to existing footway

SIGNALISED JUNCTION

Ballycane Road

Ard Aoibhinn

Oak Glade

Oak Glade Close

Box Glade Hall

The Gate

The House

Bán Na Gréimne

OS mapping reproduced under licence.
This drawing is the property of Kilgallen and Partners. Copyright.

Kildare County Council
Comhairle Contae Chill Dara

PROJECT
SAFE ROUTES TO SCHOOL - CRADDOCKSTOWN, NAAS

STATUS
PUBLIC CONSULTATION UNDER PART 8 OF THE PLANNING AND DEVELOPMENT REGULATIONS

TITLE
GENERAL LAYOUT AND TYPICAL SECTION

KILGALLEN & PARTNERS
CONSULTING ENGINEERS
WELL ROAD, KYLEKIPROE, PORTLAOISE
Tel: +353 57 86 62860, Fax: +353 57 86 62861
E-mail: Info@Kilgallen.ie, Web: www.Kilgallen.ie
3 DANVILLE BUSINESS PARK, KILKENNY
Tel: +353 56 779 1950, Fax: +353 56 770 5077
E-mail: Info@Kilgallen.ie, Web: www.Kilgallen.ie

REV	DATE	BY	DETAILS

DRN:	DRAWING NO.:		REV.:
CP	19044-DR-P8-02		PL1
CHKD:	SCALE:	SIZE:	DATE:
PB	1:500 @ A1	A1	13/06/22