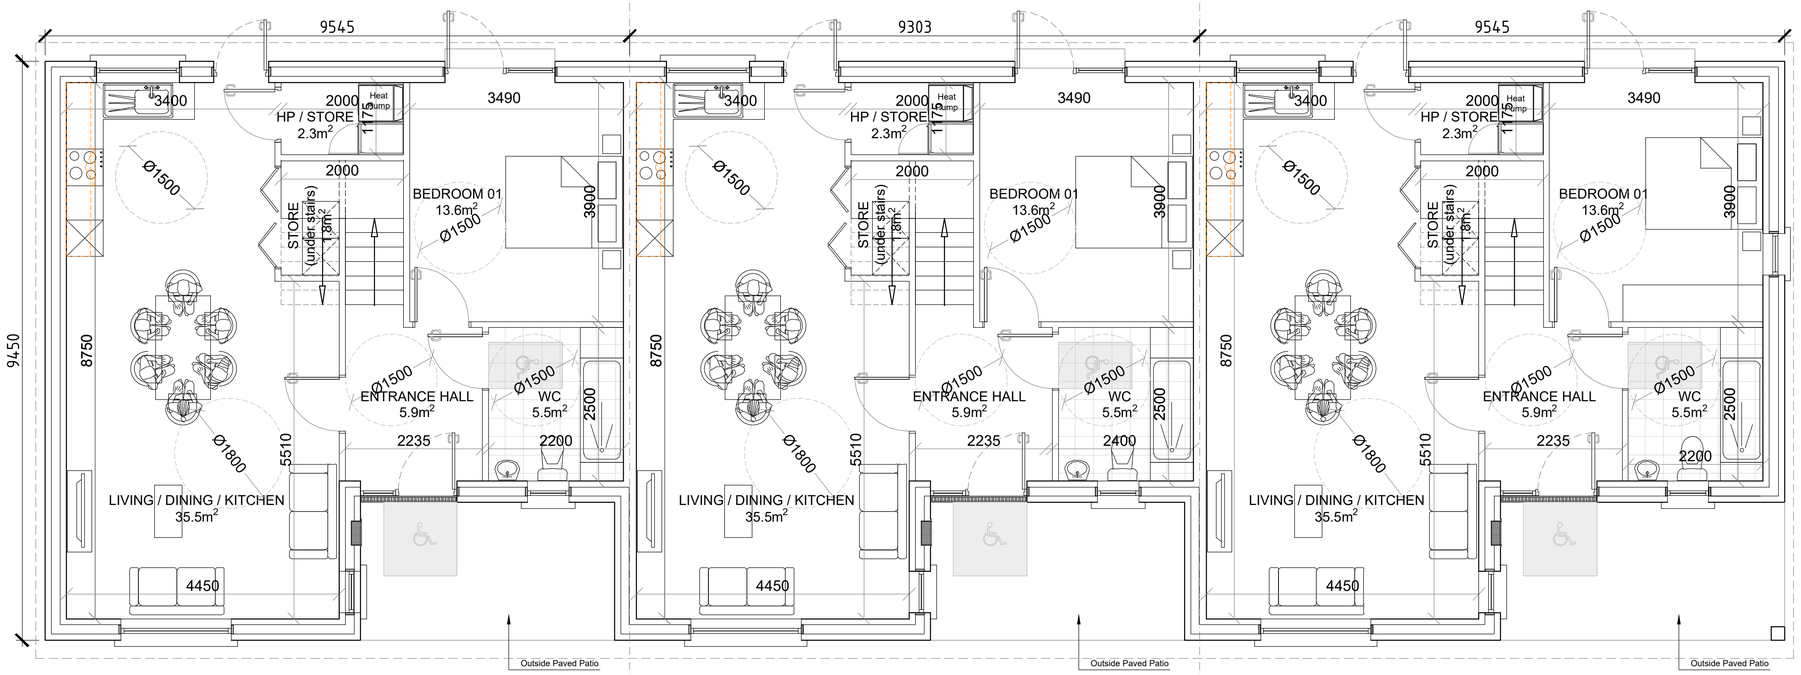

GROUND FLOOR PLAN B2.2
(Scale 1:50)

GROUND FLOOR PLAN B2.1
(Scale 1:50)

GROUND FLOOR PLAN B2.3
(Scale 1:50)

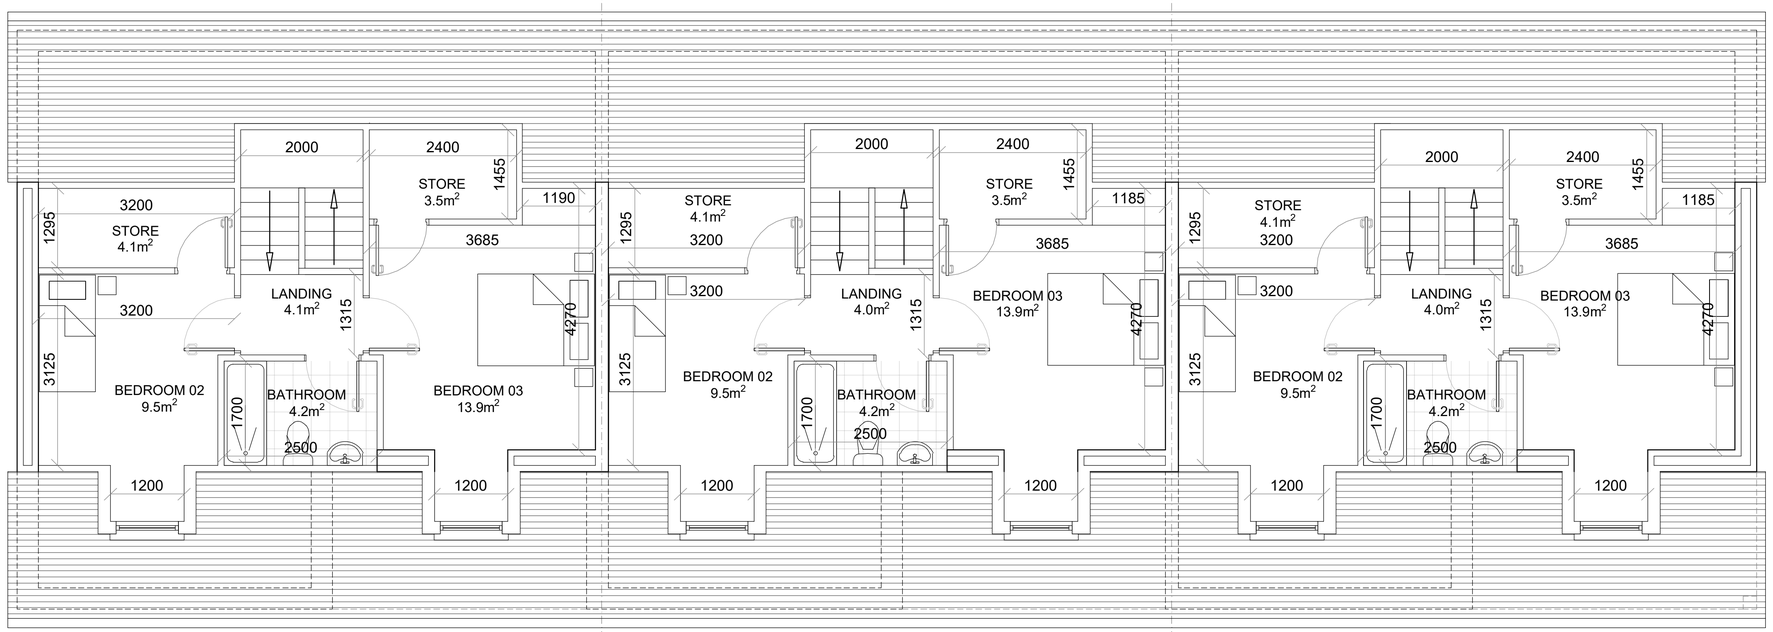

FIRST FLOOR PLAN B2.2
(Scale 1:50)

FIRST FLOOR PLAN B2.1
(Scale 1:50)

FIRST FLOOR PLAN B2.3
(Scale 1:50)

Refer to Site Plan for exact location and level

HOUSE TYPE B2
3 Bed, 5 Person 2 Storey

Area:

Ground Floor	69.1m²
First Floor	42.9m²
(Storage	9.9m²)
TOTAL - 112m² (1,205.56ft²)	

PLANNING

Rev	Description	By	Date
-	-	-	-

VINCENT HANNON ARCHITECTS
E: info@vha.ie
www.vha.ie
Galway: Suite 4 Cloch Mhíle, Dublin Road, Galway, H91 V97E T: 091 483 934
Sligo: 1-3 Abbey Street, Abbeyquarter North , Sligo, F91 X160 T: 071 915 0022
Maynooth: Office 20, Block B Maynooth Business Campus, Kildare T: 071 915 0022

© THIS DRAWING IS PROTECTED BY COPYRIGHT AND IS TO BE READ IN CONJUNCTION WITH ALL RELEVANT SPECIFICATIONS AND DRAWINGS.
USE ONLY FIGURED DIMENSIONS.
DO NOT SCALE OFF THIS DRAWING.
IT IS THE CONTRACTORS RESPONSIBILITY TO ENSURE COMPLIANCE WITH ALL ASPECTS OF THE CURRENT BUILDING REGULATIONS.
IT IS THE CONTRACTOR'S RESPONSIBILITY TO ENSURE COMPLIANCE WITH ALL CONDITIONS IMPOSED BY THE LOCAL PLANNING AUTHORITY.
IF IN DOUBT ASK.

Client:	Kildare County Council		
Project:	Proposed Housing Development at Ardclough Road, Celbridge, Co. Kildare		
Drawing Description:	HOUSE TYPE B2.1 / B2.2 / B2.3 Plans (Ground and First Floor)	Scale:	1:50 @ A1
Status:	Planning	Drawing No:	210303-03-106
Rev:			
Date:	May 2022	Drawn by:	TS - WS
Checked by:	BF		