PROPOSED SHRUB PLANTING MIX:
LOW LEVEL SPECIES
Agapanthus 'Blue Umbrella', 2L at 600mm centres
Armeria maritima 'Splendens', 2L at 600mm centres
Bergenia cordifolia, 2L at 600mm centres
Campanula 'Blue Chips', 2L at 600mm centres
Hedera helix 'Hibernica', 2L at 600mm centres
Lavandula angustifolia 'Hirsi', 2L at 600mm centres
Osteospermum 'Cannington Ray', 2L at 600mm centres
Perovskia 'Blue Spire', 2L at 600mm centres
Schizostylis coccinea 'Sunrise', 2L at 600mm centres
Vinca minor, 2L at 600mm centres
In single species blocks. All blocks to be proportionately spaced through the area to be planted.

PROPOSED GROUNDCOVER PLANTING MIX:
GROUNDCOVER SPECIES
Hedera helix 'Hibernica', 2L at 600mm centres
Bergenia cordifolia, 2L at 600mm centres
Vinca minor, 2L at 600mm centres
In single species blocks. All blocks to be proportionately spaced through the area to be planted.

PROPOSED GRASS
AMENITY LAWN MIX:
20% Perennial Ryegrass 'Jessica'
70% Perennial Ryegrass 'Extra'
20% Strong Creeping Red Fescue
10% Chewings Fescue
10% Slender Creeping Red Fescue
5% Brownlop Bent
at 35-50g/square metre.

Topsoil Depths to Planted Areas

SCHEDULE OF IMPLEMENTATION:
1. WHERE INDICATED, ALL TREE AND HEDGEROW PLANTING IS TO BE CARRIED OUT DURING THE FIRST WINTER SEASON, I.E. NOVEMBER TO FEBRUARY INCLUSIVE.
2. ALL AREAS OF GRASS TO BE SEEDED ARE TO BE PREPARED AND SEEDED DURING THE GROWING SEASON, I.E. APRIL TO OCTOBER INCLUSIVE.
3. WHERE POSSIBLE, ALL CONTAINERISED SHRUB PLANTING MAY BE CARRIED OUT AT ANY TIME OF WHEN SOIL IS NOT FROZEN, WATERLOGGED OR EXCESSIVELY DRY.

PLANT NOTES:
ALL TREES, SHRUBS AND HEDGEROW PLANTS SHALL COMPLY WITH THE RECOMMENDATIONS FOR NURSERY STOCK, ALL PRE-PLANTING SITE PREPARATION, PLANTING AND POST PLANTING MAINTENANCE WORKS SHALL BE CARRIED OUT IN ACCORDANCE WITH THE REQUIREMENTS OF BS 4428:1989 CODE OF PRACTICE FOR GENERAL LANDSCAPE OPERATIONS (EXCLUDING hard surfaces and buried services).

ALL NEW TREE PLANTING SHALL BE POSITIONED IN ACCORDANCE WITH THE REQUIREMENTS OF TABLE 3 OF BS 5837: 2005 TREE IN RELATION TO CONSTRUCTION - RECOMMENDATIONS, WHICH SPECIFIES MINIMUM DISTANCES BETWEEN NEW PLANTING AND STRUCTURES.

Tree Planting Detail
Scale 1:50

Shrub Planting Detail

NOTE: Refer to note relevant to job stage.

DESIGN : All drawings are for discussion purposes only and are not to be used for any other purpose.

PLANNING : All drawings are for planning purposes only and are not to be used for any other purpose. Any changes made to these drawings are subject to approval by the engineer/architect prior to any work commencing. It should also be noted that any changes at this stage can have planning implications. Figured dimensions only to be taken from this drawing.

CONSTRUCTION : Drawings are to be checked on site by the contractor before work shall commence. The engineer/architect is to be informed of discrepancy immediately. Figured dimensions only to be taken from this drawing.

NOTE : This drawing is the property of Clarke & Co. and shall not be used, reproduced or disclosed to anyone without prior written permission of Clarke & Co. and shall be returned upon request.

DOCUMENT CONTROL
(OFFICE USE ONLY) QF 08.10 ISSUE DATE: 26/01/2018 REV. 01

REV:	DATE:	REV'D BY:	CHK'D BY:	DESCRIPTION:

PROPOSED LANDSCAPING DETAILS

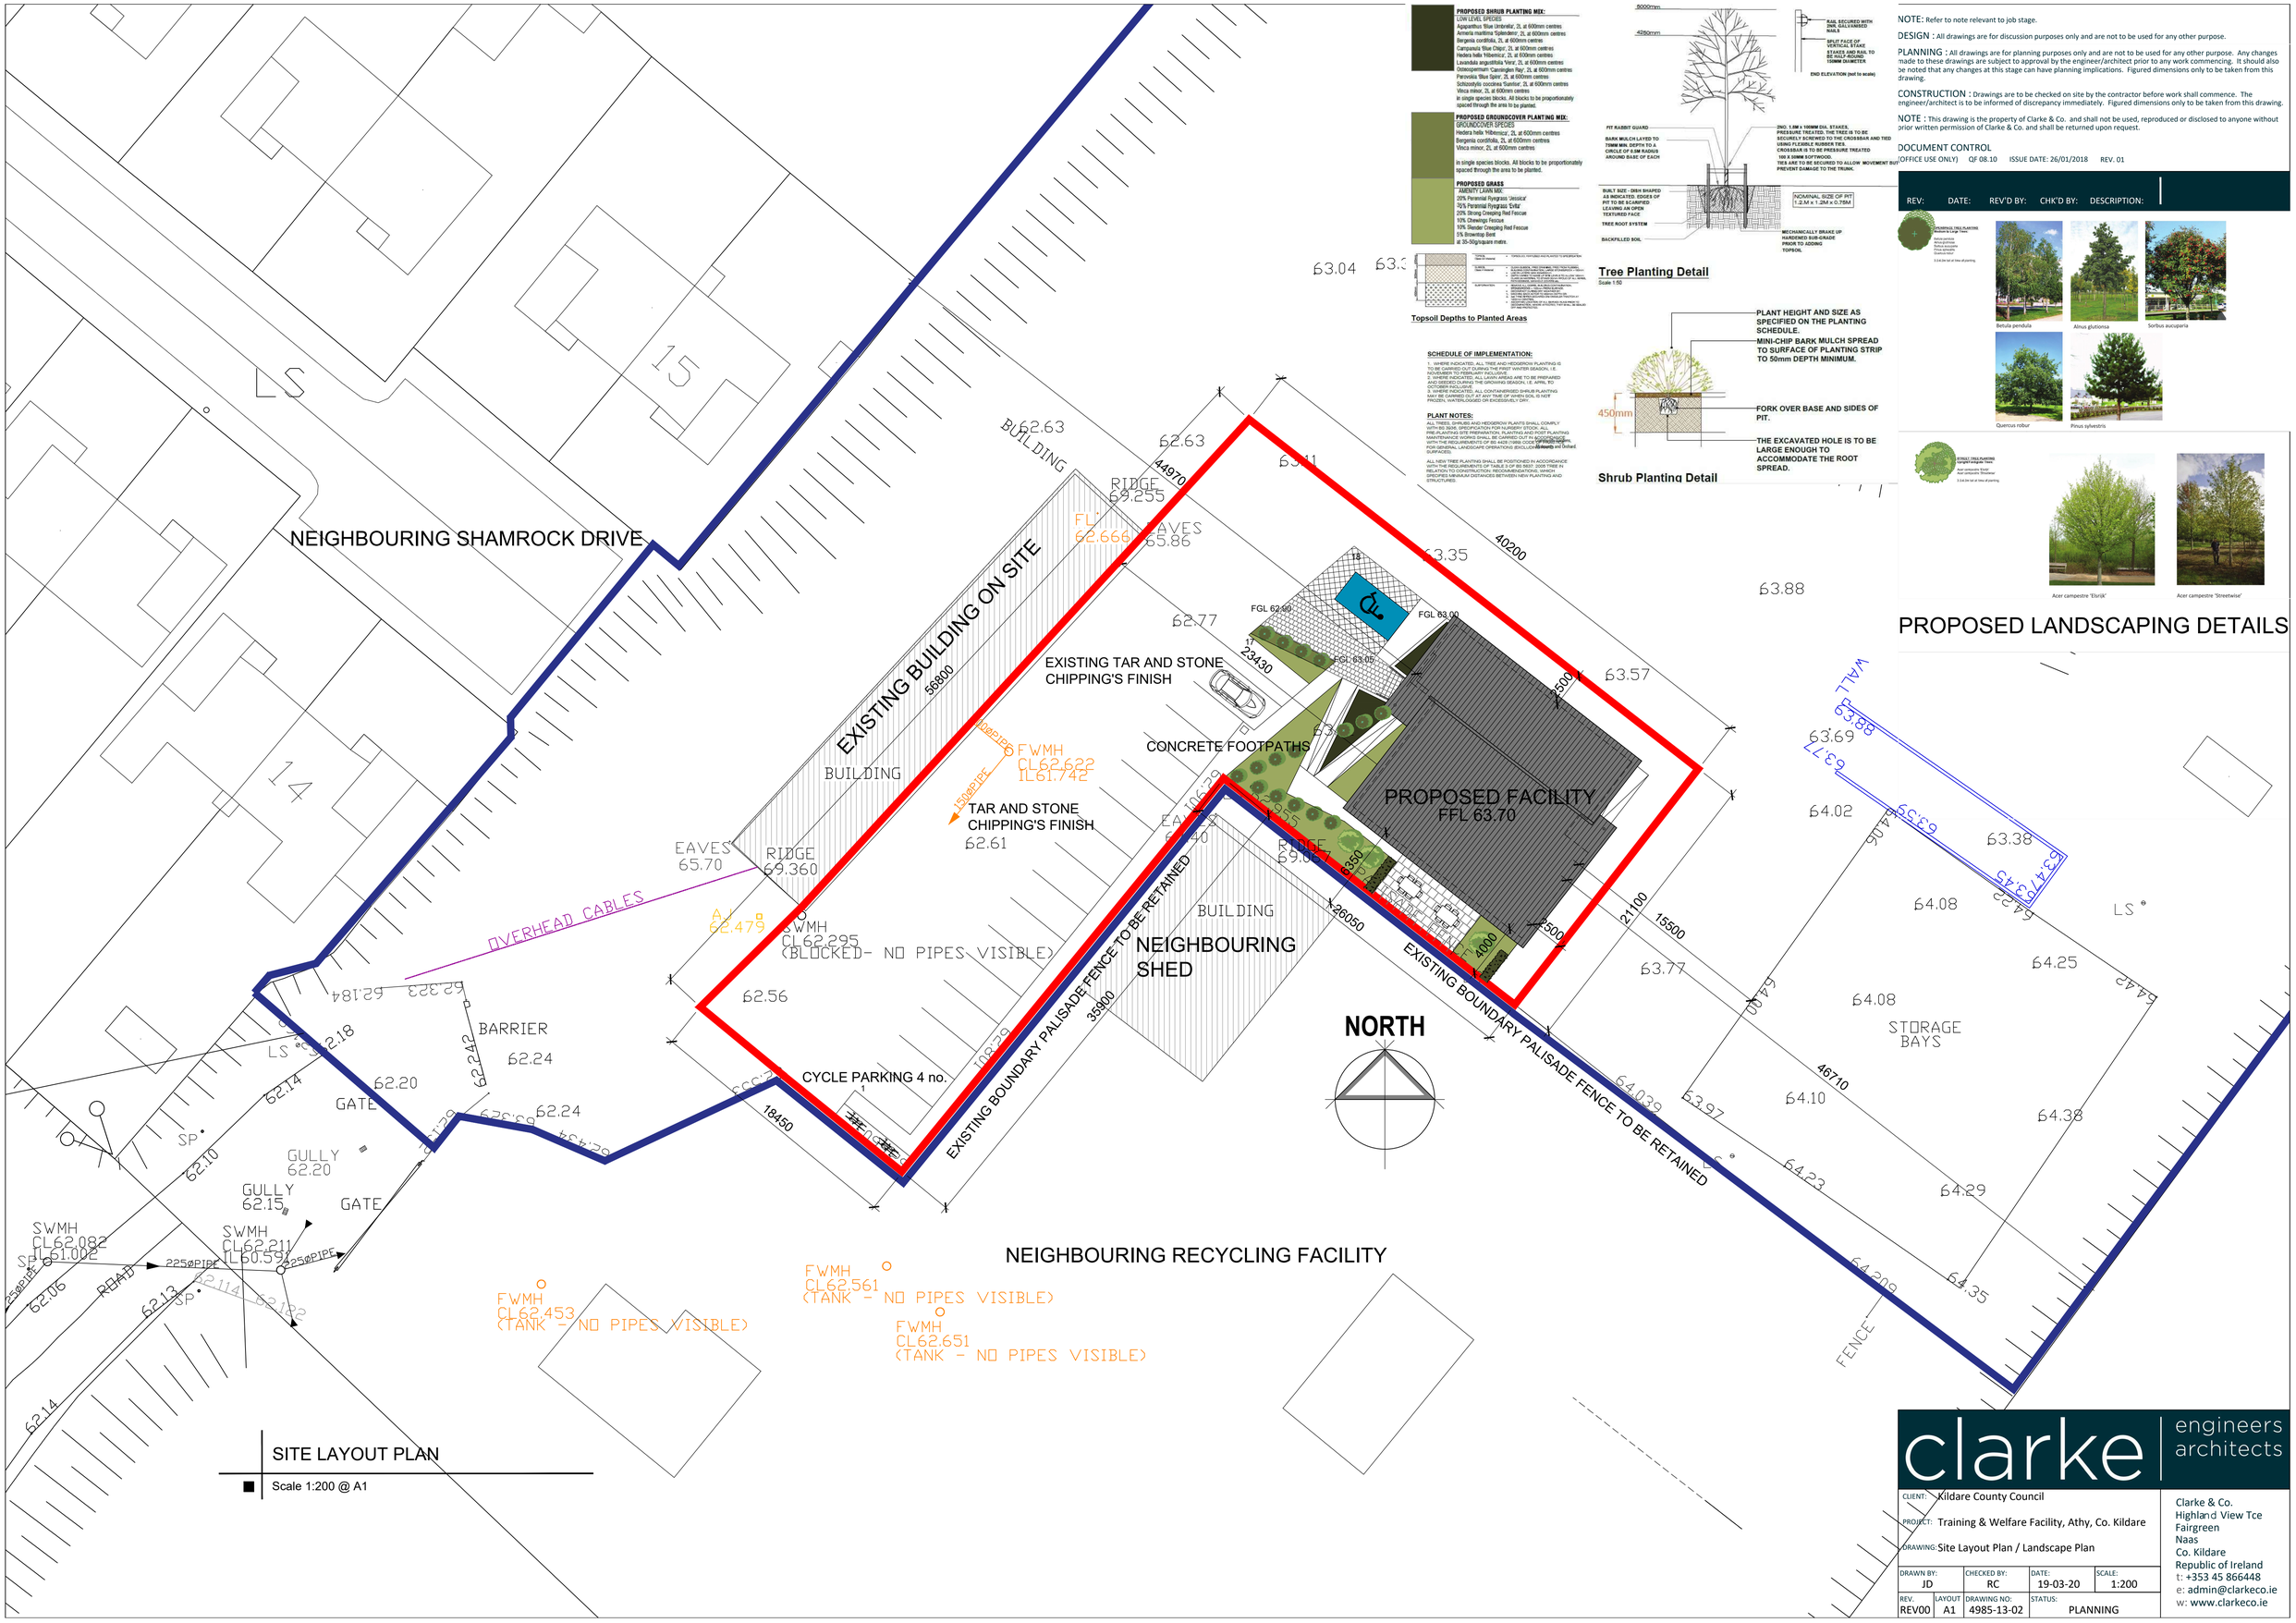

SITE LAYOUT PLAN

Scale 1:200 @ A1

clarke engineers architects

CLIENT:	Kildare County Council
PROJECT:	Training & Welfare Facility, Athy, Co. Kildare
DRAWING:	Site Layout Plan / Landscape Plan

DRAWN BY:	CHECKED BY:	DATE:	SCALE:
JD	RC	19-03-20	1:200

REV.	LAYOUT	DRAWING NO:	STATUS:
REV00	A1	4985-13-02	PLANNING

Clarke & Co.
Highland View Tce
Fairgreen
Naas
Co. Kildare
Republic of Ireland
t: +353 45 866448
e: admin@clarkeco.ie
w: www.clarkeco.ie