Context Elevation E-E Part 1 (Scale 1:200)

Context Elevation E-E Part 2 (Scale 1:200)

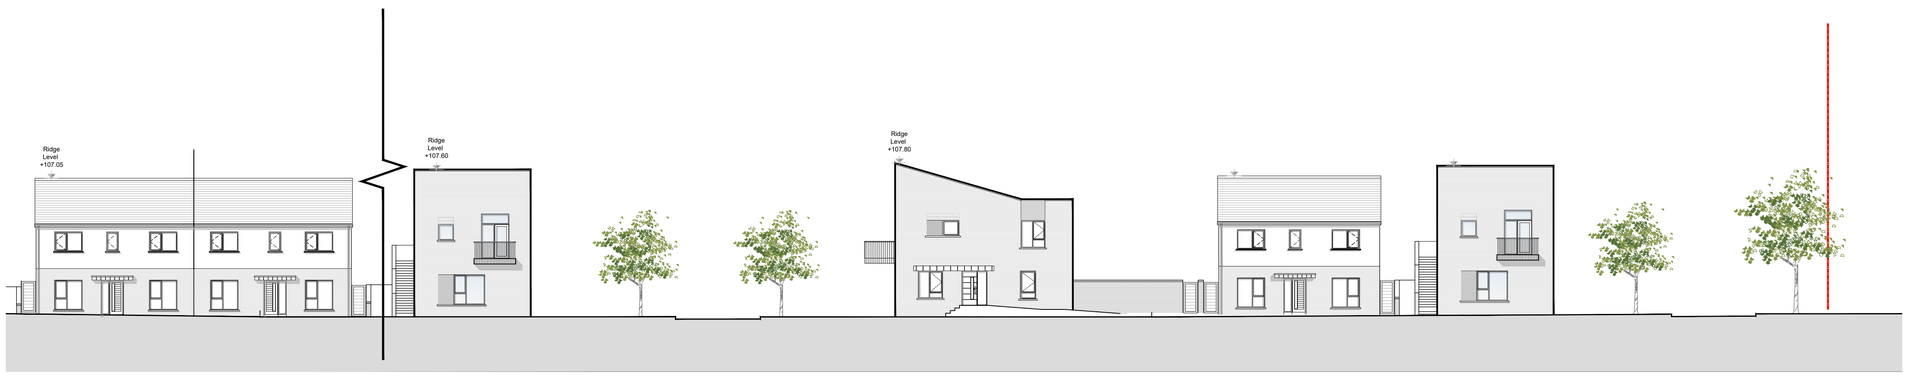

Context Elevation E-E Part 3 (Scale 1:200)

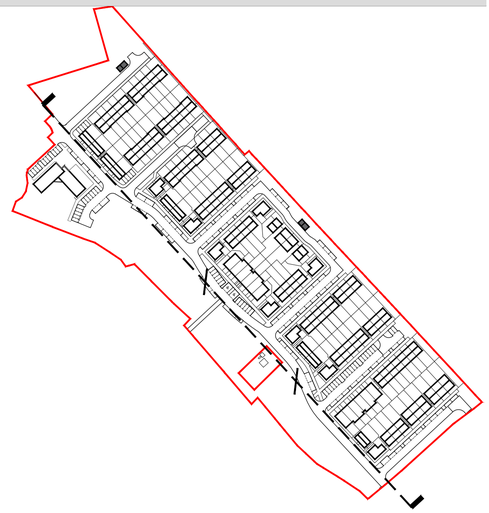

M'CORM
ARCHITECTURE
AND URBAN DESIGN