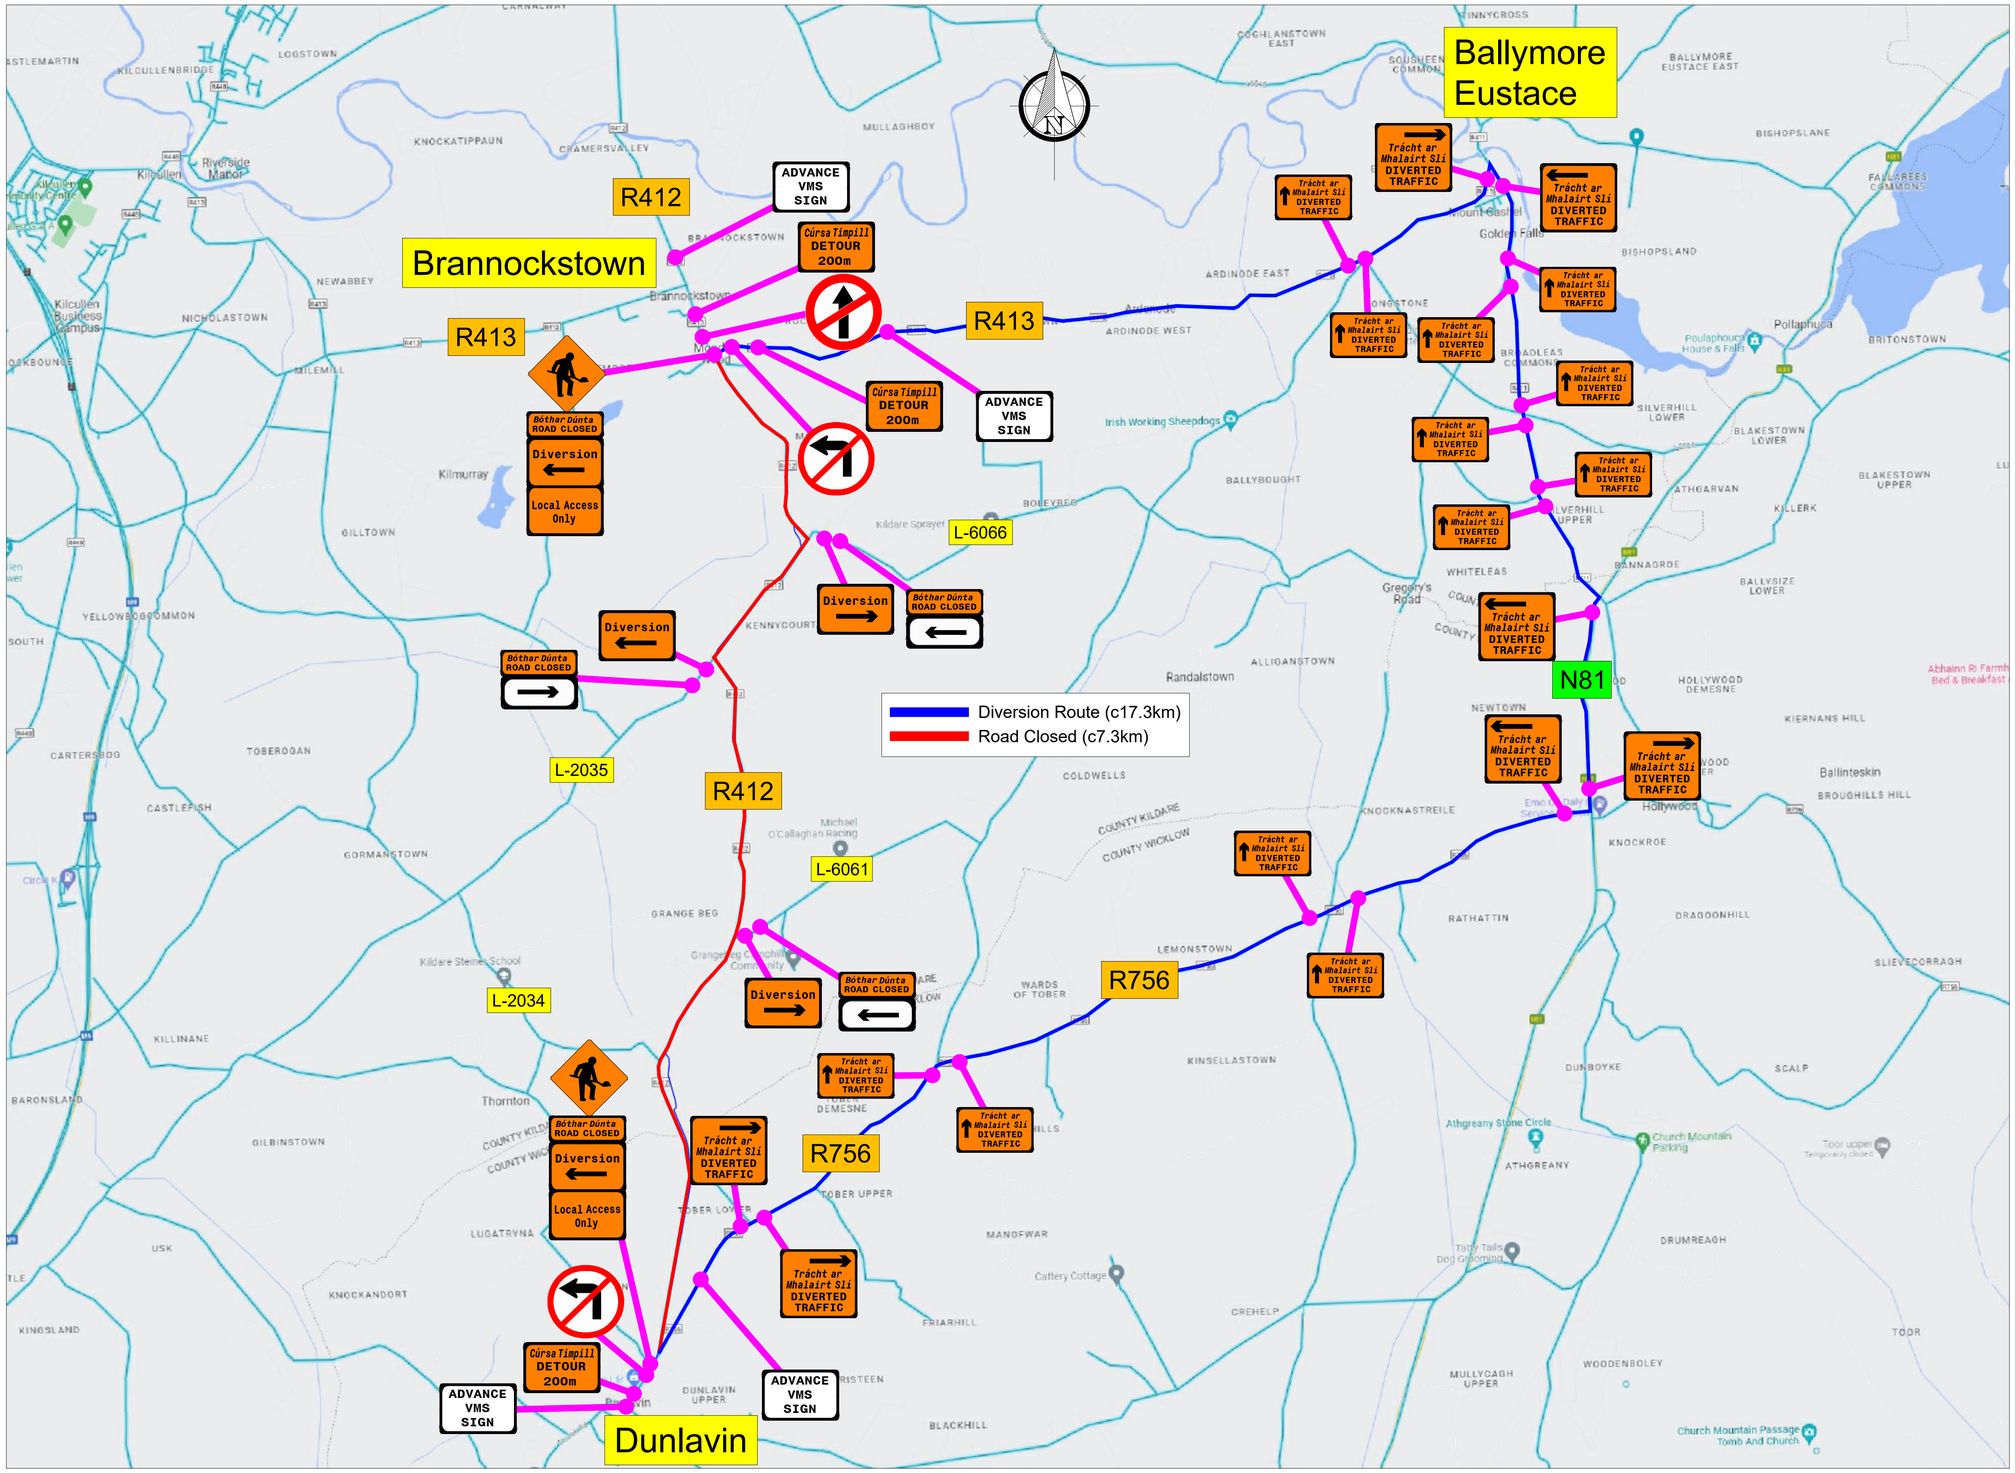

Site Map - Scale NTS

NOTE: Refer to drawing **"C3-0011-DW-TMP-XX-XXX"** for details of Additional Signage, Cones, Taper Zone, Safety Zone & Works Area.

Verified by (3-day SLG Cardholder)

Name:_____

Date:_____

SIGN	QTY	SIGN	QTY	SIGN	QTY	SIGN	QTY	SIGN	QTY	SIGN	QTY	SIGN	QTY	SIGN	QTY	SIGN	QTY	SIGN	QTY	SIGN	QTY	SIGN	QTY	SIGN	QTY
Diversion	3	Trácht ar Mhalairt Slí DIVERTED TRAFFIC	3	Trácht ar Mhalairt Slí DIVERTED TRAFFIC	11		2	ROAD BLOCKED	0		2		1		0	Fan anseo ar dearg STOP HERE ON RED	0	YIELD	0		0		0	NO THROUGH ROAD	0
Diversion	2	Trácht ar Mhalairt Slí DIVERTED TRAFFIC	4	Cúrsa Timpill DETOUR 200m	2	Deireadh an Timpill END DETOUR	0	Local Access Only	2		0		2		0		0		0	Críoch END		Críoch END		ADVANCE VMS SIGN	4
						Bóthar Dúnta ROAD CLOSED	2																		

DESIGN PARAMETERS

ROAD LEVEL:	Level 1	Level 2
ROADWORKS TYPE:	TYPE B <12hrs	TYPE B <12hrs
SPEED LIMIT:	50 km/h	80 km/h

LAYOUT PARAMETERS

TEMPORARY SIGNS		
SIGN VISIBILITY:	50m	90m
NUMBER OF SIGNS:	2	3
ADVANCE SIGN SPACING:	20m	120m
RATE OF TAPER		
TAPER AT LANE:	45°	45°
TAPER AT HARD SHOULDER:	1 in 5	1 in 60
TRANSITION LENGTH:	N/A	1 in 30
SAFETY ZONE		
LONGITUDINAL:	5m	45m
LATERAL:	0.5m	1.2m
MAXIMUM CONE SPACING		
AT TAPERS:	3m	3m
LONGITUDINAL:	3m	12m
MINIMUM LANE WIDTH		
MIN LANE WIDTH:	3.0m(2.5)	3.0m

LEGEND

- ROAD CLOSED
- EASTERN DIVERSION ROUTE
- SIGN LOCATION

REV	DATE	REV BY	DRN BY	DESCRIPTION

REVISIONS:

CIVIL ENGINEERING LTD.
WALSH
TEL: 059 9144448 info@dwce.ie

DAVID WALSH CIVIL ENGINEERING LTD.
KNCOKNACREE
CASTLEDERMOT
CO. KILDARE
TEL:059 - 9144448
FAX:059 - 9144449
www.dwce.ie

Client: IRISH WATER

Project: 17-204-036 Dunlavin Rationalisation Project

TITLE: TM PLAN BETWEEN BRANNOCKSTOWN & DUNLAVIN LEVEL 1 & 2 (50 & 80km/hr) ROAD CLOSURE

SCALE:	As Shown	Drawn By:	AR
SHEET SIZE:	A3	Checked By:	MG
DATE:	Sept 2023	Approved By:	PM
DWG NO.	C3-0011-DW-TMP-01-019	Rev:	0

DO NOT SCALE – USE FIGURED DIMENSION ONLY – ALL DIMENSIONS TO BE CHECKED ON SITE – ORIGINAL SIZE – A3