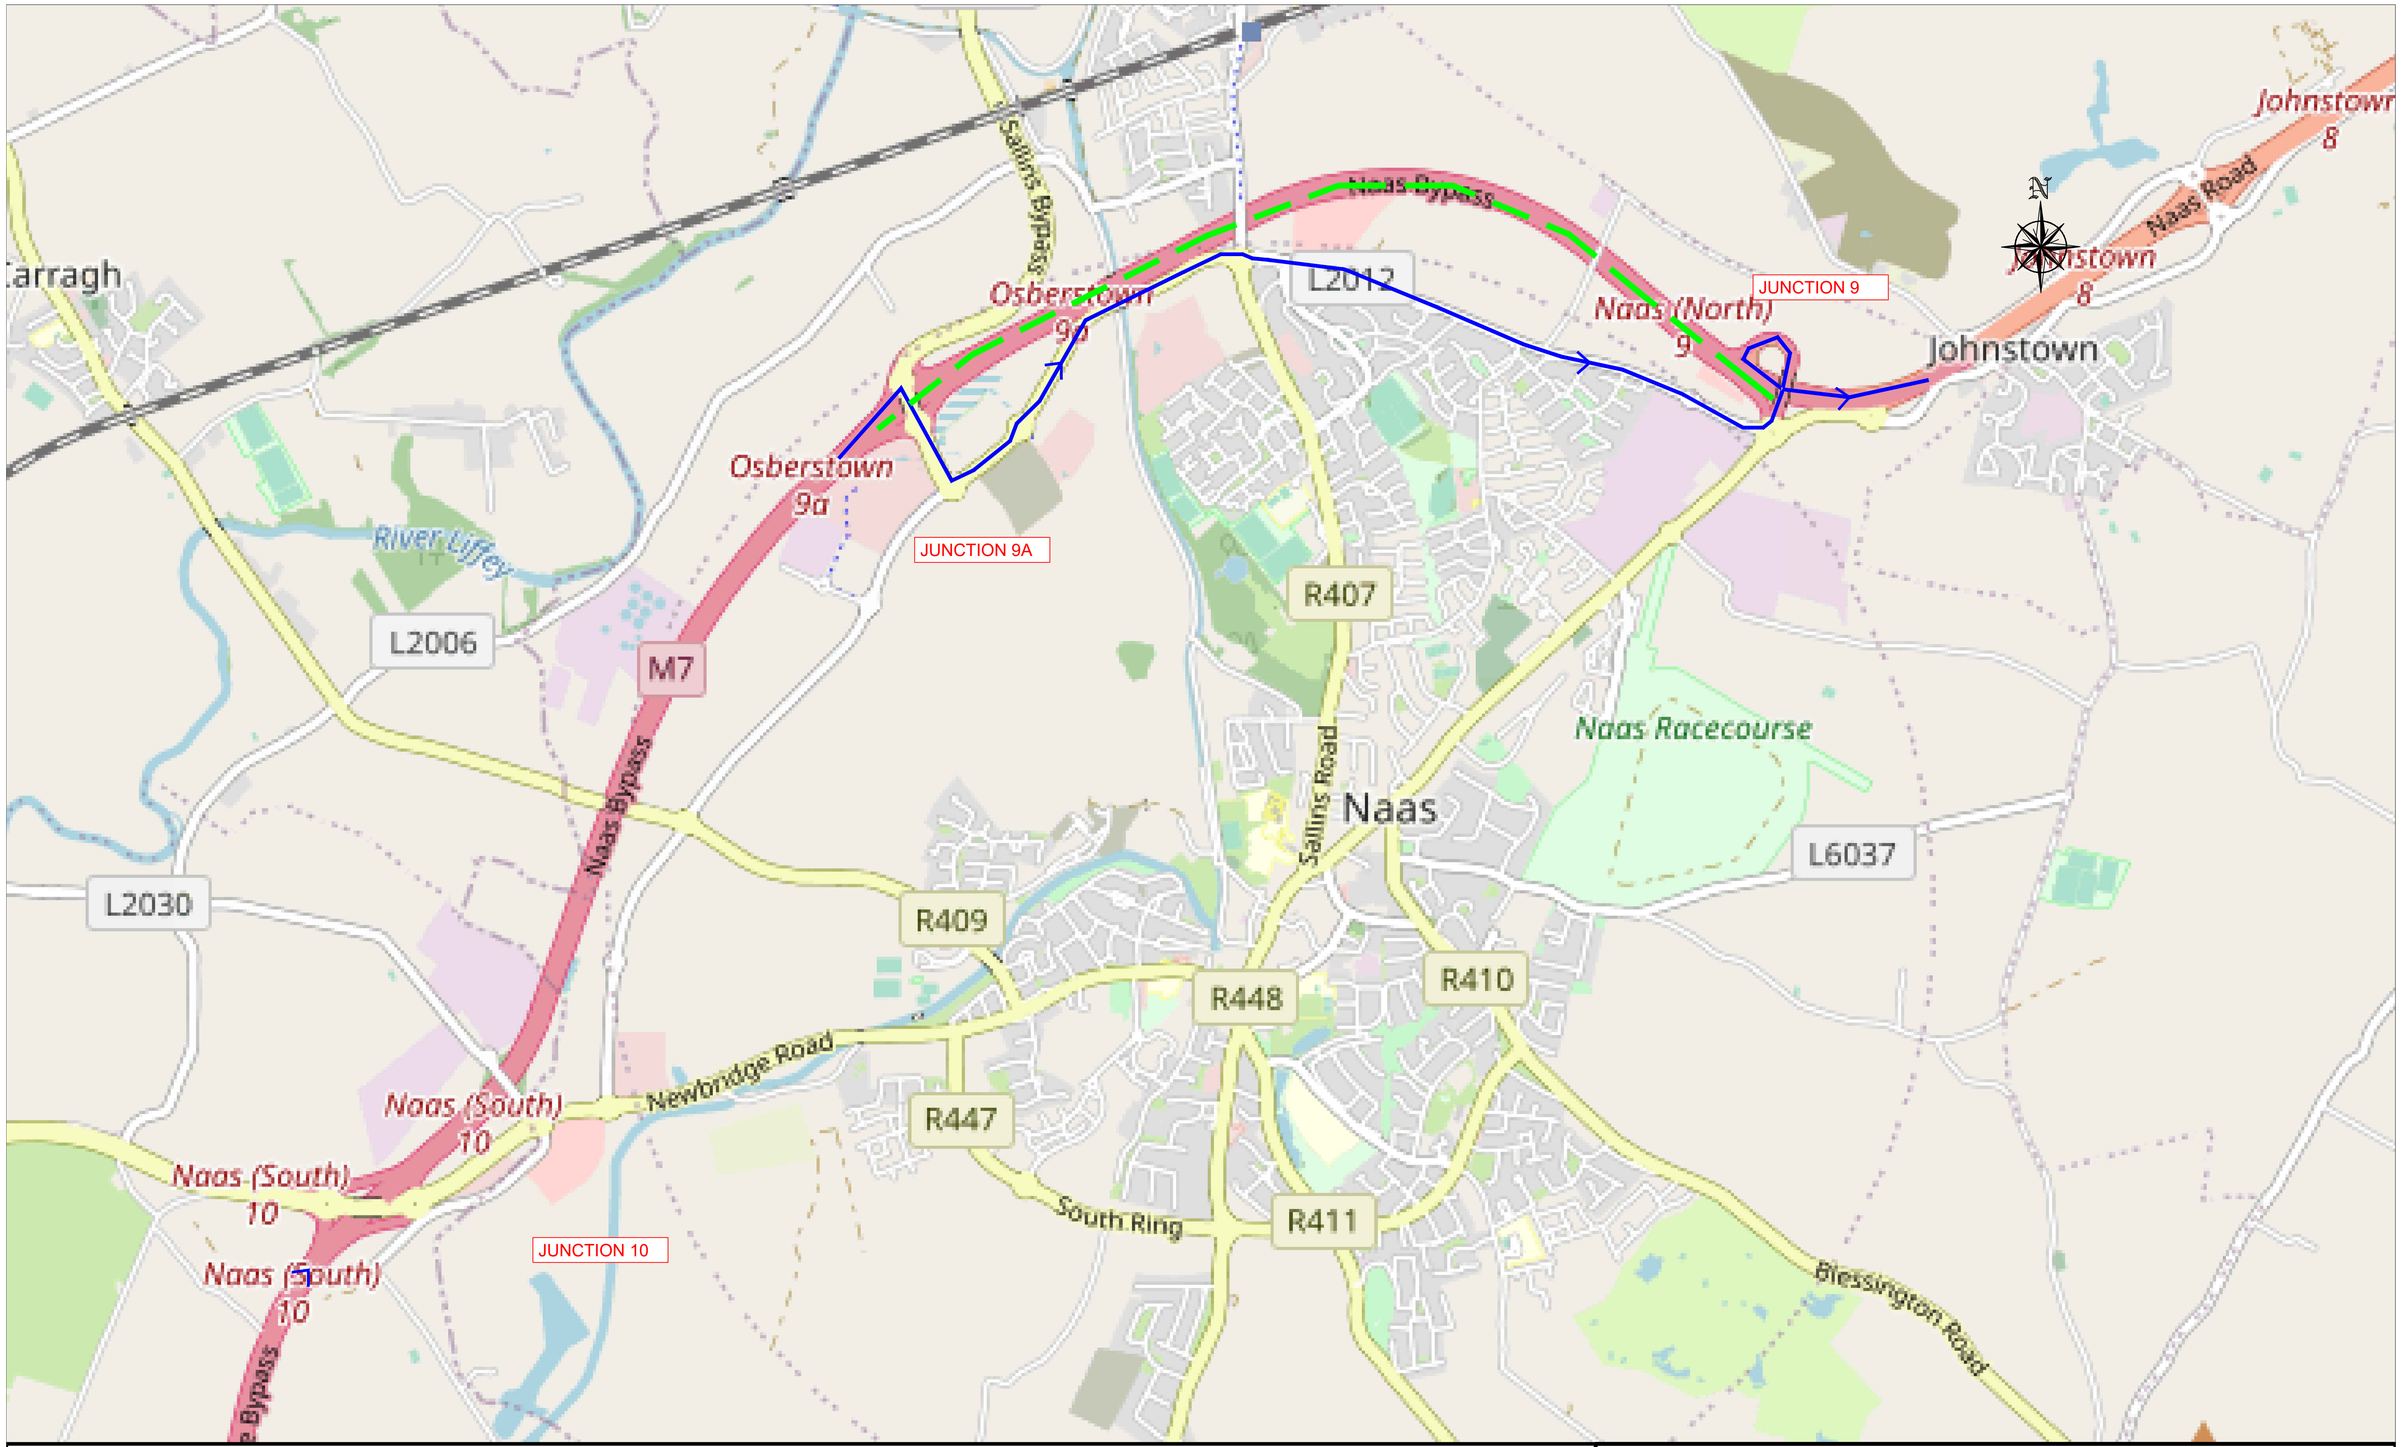

DIVERSION DISTANCE: 8.3km APPROX.

PROPOSED DIVERSION ROUTE

ROAD CLOSURE

Drawing Title		
M7-N7 JUNCTION 9A TO JUNCTION 9 EASTBOUND MAINLINE CLOSURE		
Scale NTS	Date NOV 2022	Drawing No. M7-N7/5010-1/EB