

KILDARE COUNTY COUNCIL

SECTION 38 Drawings

Municipal District Area: Maynooth

Proposed Development: Signal Controlled Pedestrian Crossing at Clane General Hospital

Location: Prosperous Rd., Hoganswood East, Clane, Co. Kildare.



Signed:  Date: 30.09.26
Chris Galvin BA, BAI, MA, C.Eng., MIEI.
Senior Engineer
Transport, Mobility & Open Spaces.
Kildare County Council



- Notes:
1. No dimensions to be scaled from this drawing.
 2. All sizes to be checked on site and any discrepancies to be reported to the engineer.

No.	Date	Issue / Revision	Chkd.
-----	------	------------------	-------

Project:
Signal Controlled Pedestrian Crossing
at Clane General Hospital, Prosperous
Rd., Hoganswood East, Clane, Co.
Kildare.
(Section 38 Drawing)

Dwg. Title:
Site Location


Dwg. No. 1.1	Preliminary
Date: 20/07/2026	<input checked="" type="button" value="Statutory"/>
Drawn: G.B	For Tender
Checked: J.W	For Construction
Scale: NTS	



Transport, Mobility & Open Spaces Department

Senior Engineer - Mr. Chris Galvin, BA, BAI, MA, C.Eng., MIEI.

Kildare County Council, Comhairle Chontae Cill Dara
Áras Chill Dara, Devoy Park, Naas, Co.Kildare
T:+353-45-980424 F:+353-45-980420 E: roads@kildarecoco.ie

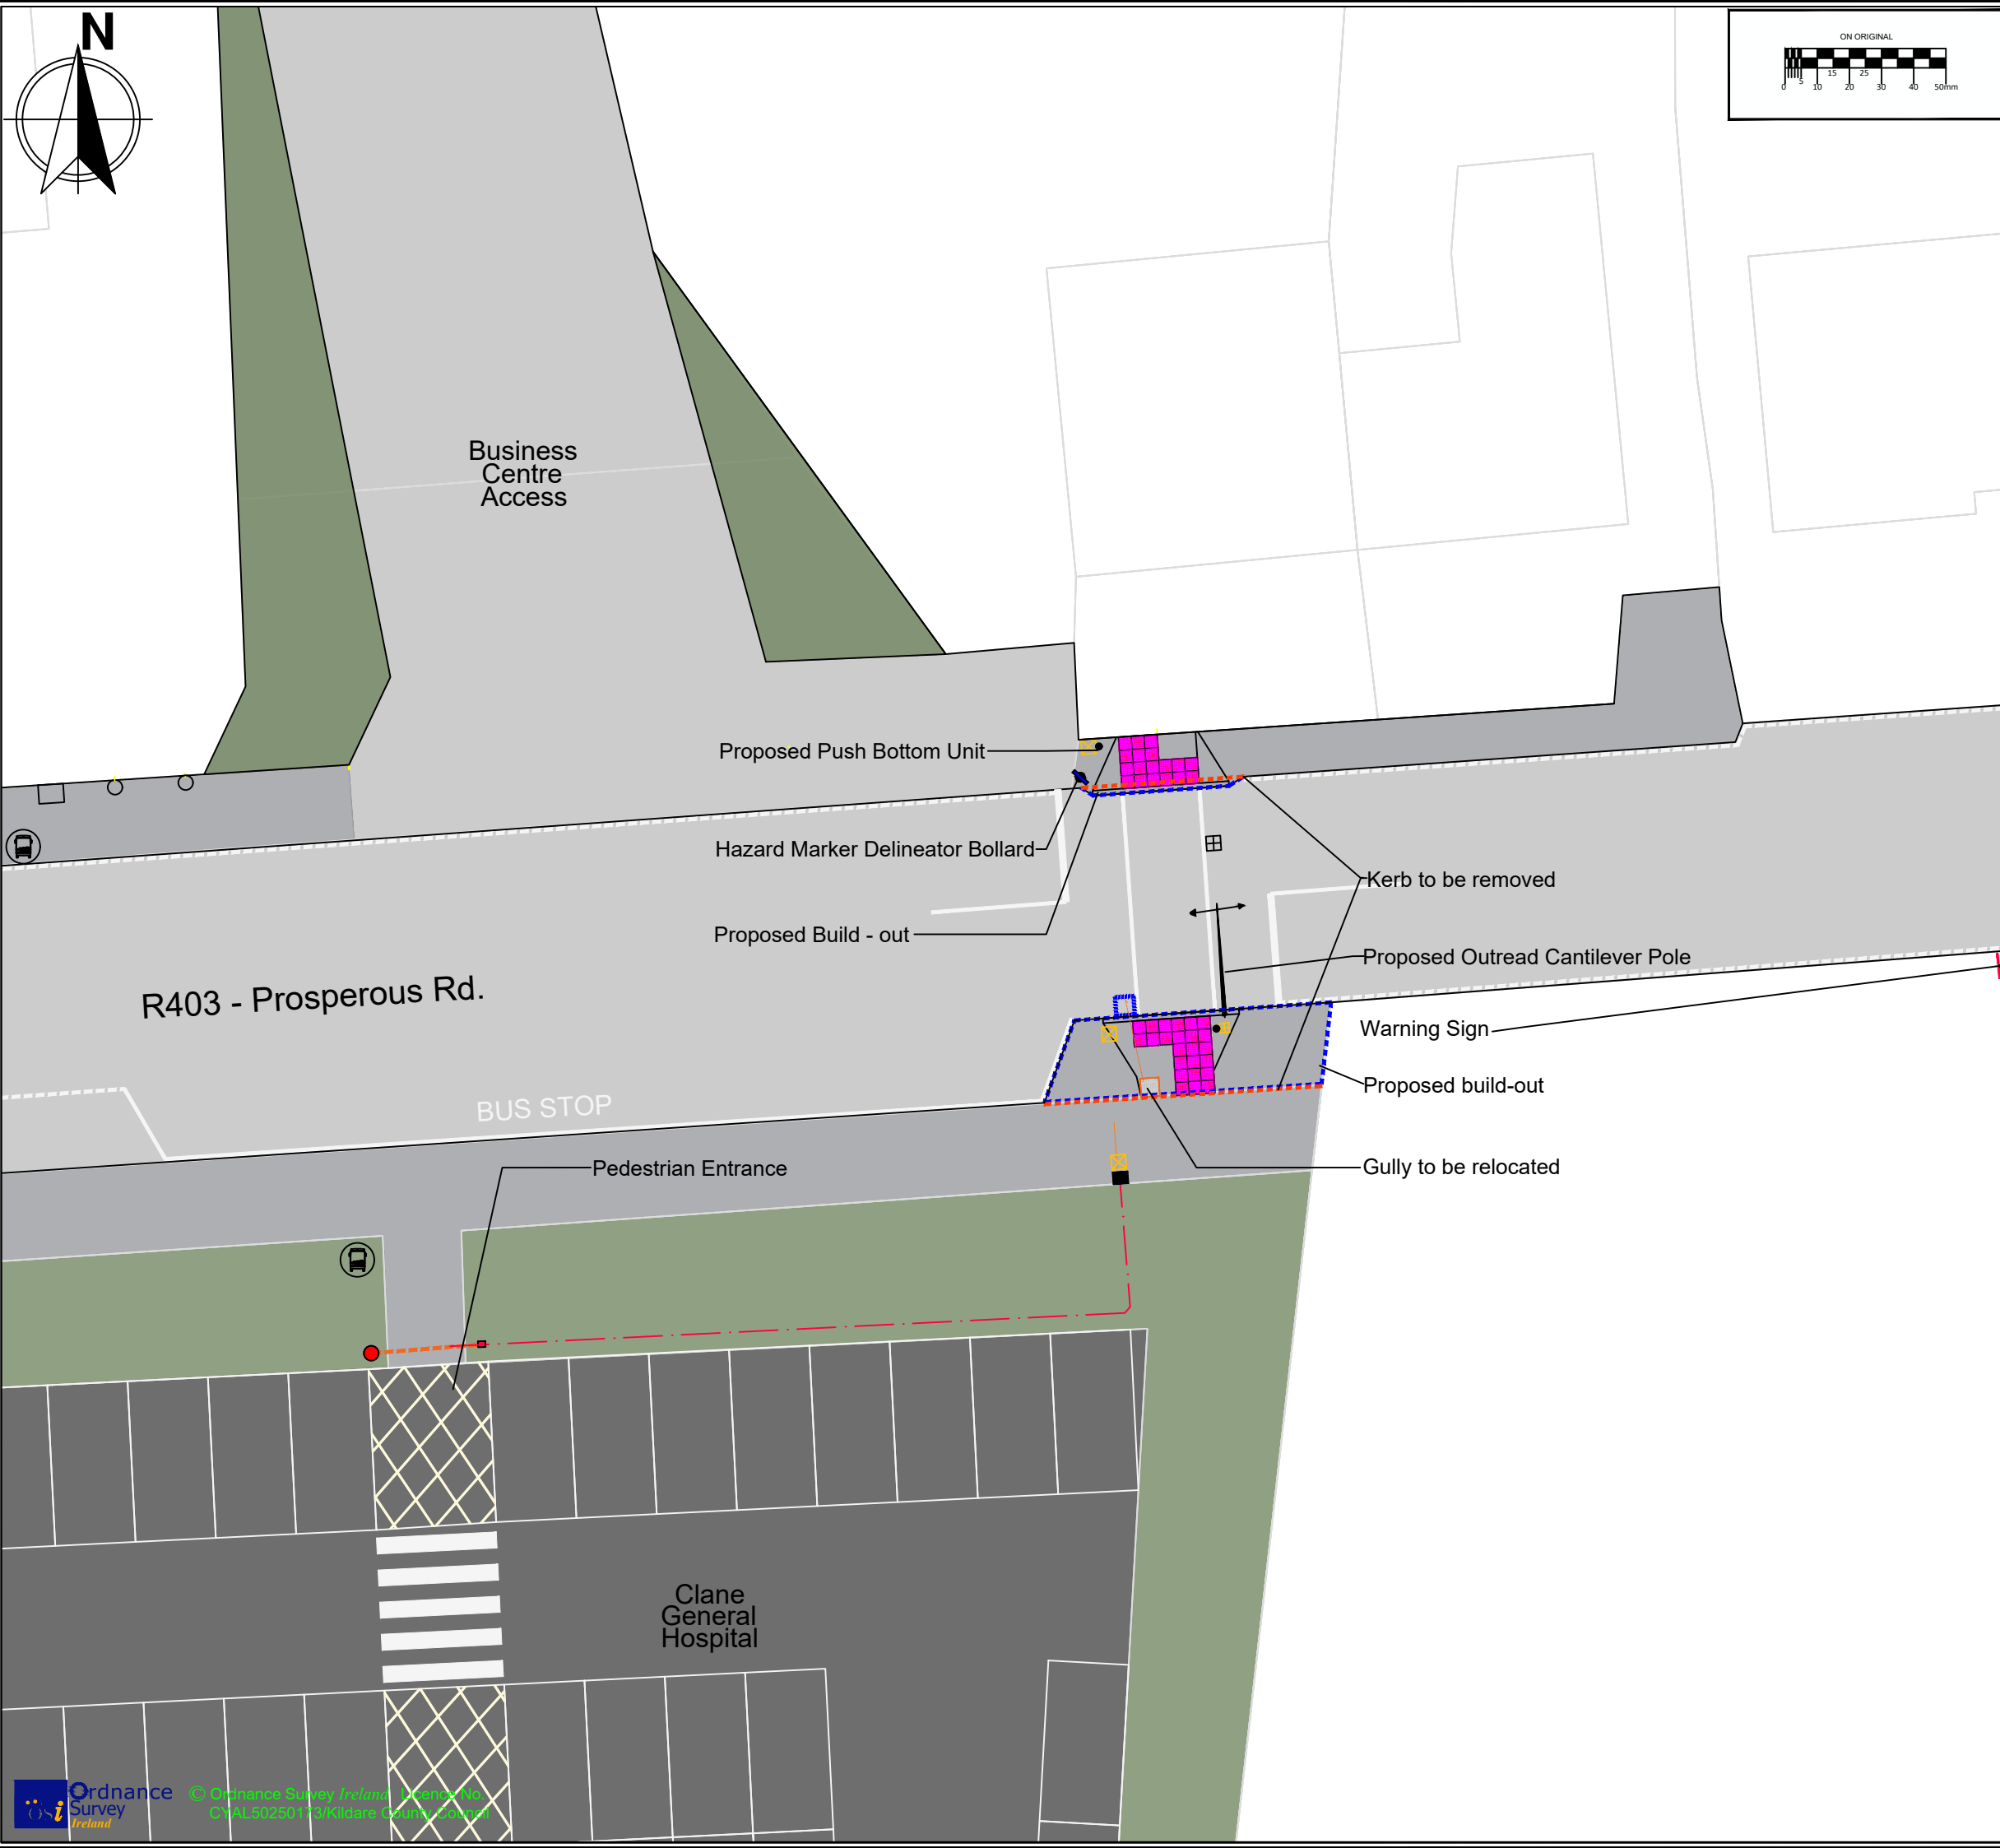

- Notes:
1. No dimensions to be scaled from this drawing.
 2. All sizes to be checked on site and any discrepancies to be reported to the engineer.

No.	Date	Issue / Revision	Chkd.
-----	------	------------------	-------

Project:
**Signal Controlled Pedestrian Crossing
at Clane General Hospital, Prosperous
Rd., Hoganswood East, Clane, Co.
Kildare.**
(Section 38 Drawing)

Dwg. Title:
Site Layout

Dwg. No. 1.2	Preliminary Statutory For Tender For Construction
Date: 20/07/2026	
Drawn: G.B	
Checked: J.W	
Scale: NTS	



Transport, Mobility & Open Spaces Department

Senior Engineer - Mr. Chris Galvin, BA, BAI, MA, C.Eng., MIEI.

Kildare County Council, Comhairle Chontae Cill Dara
Áras Chill Dara, Devoy Park, Naas, Co.Kildare
T:+353-45-980424 F:+353-45-980420 E: roads@kildarecoco.ie