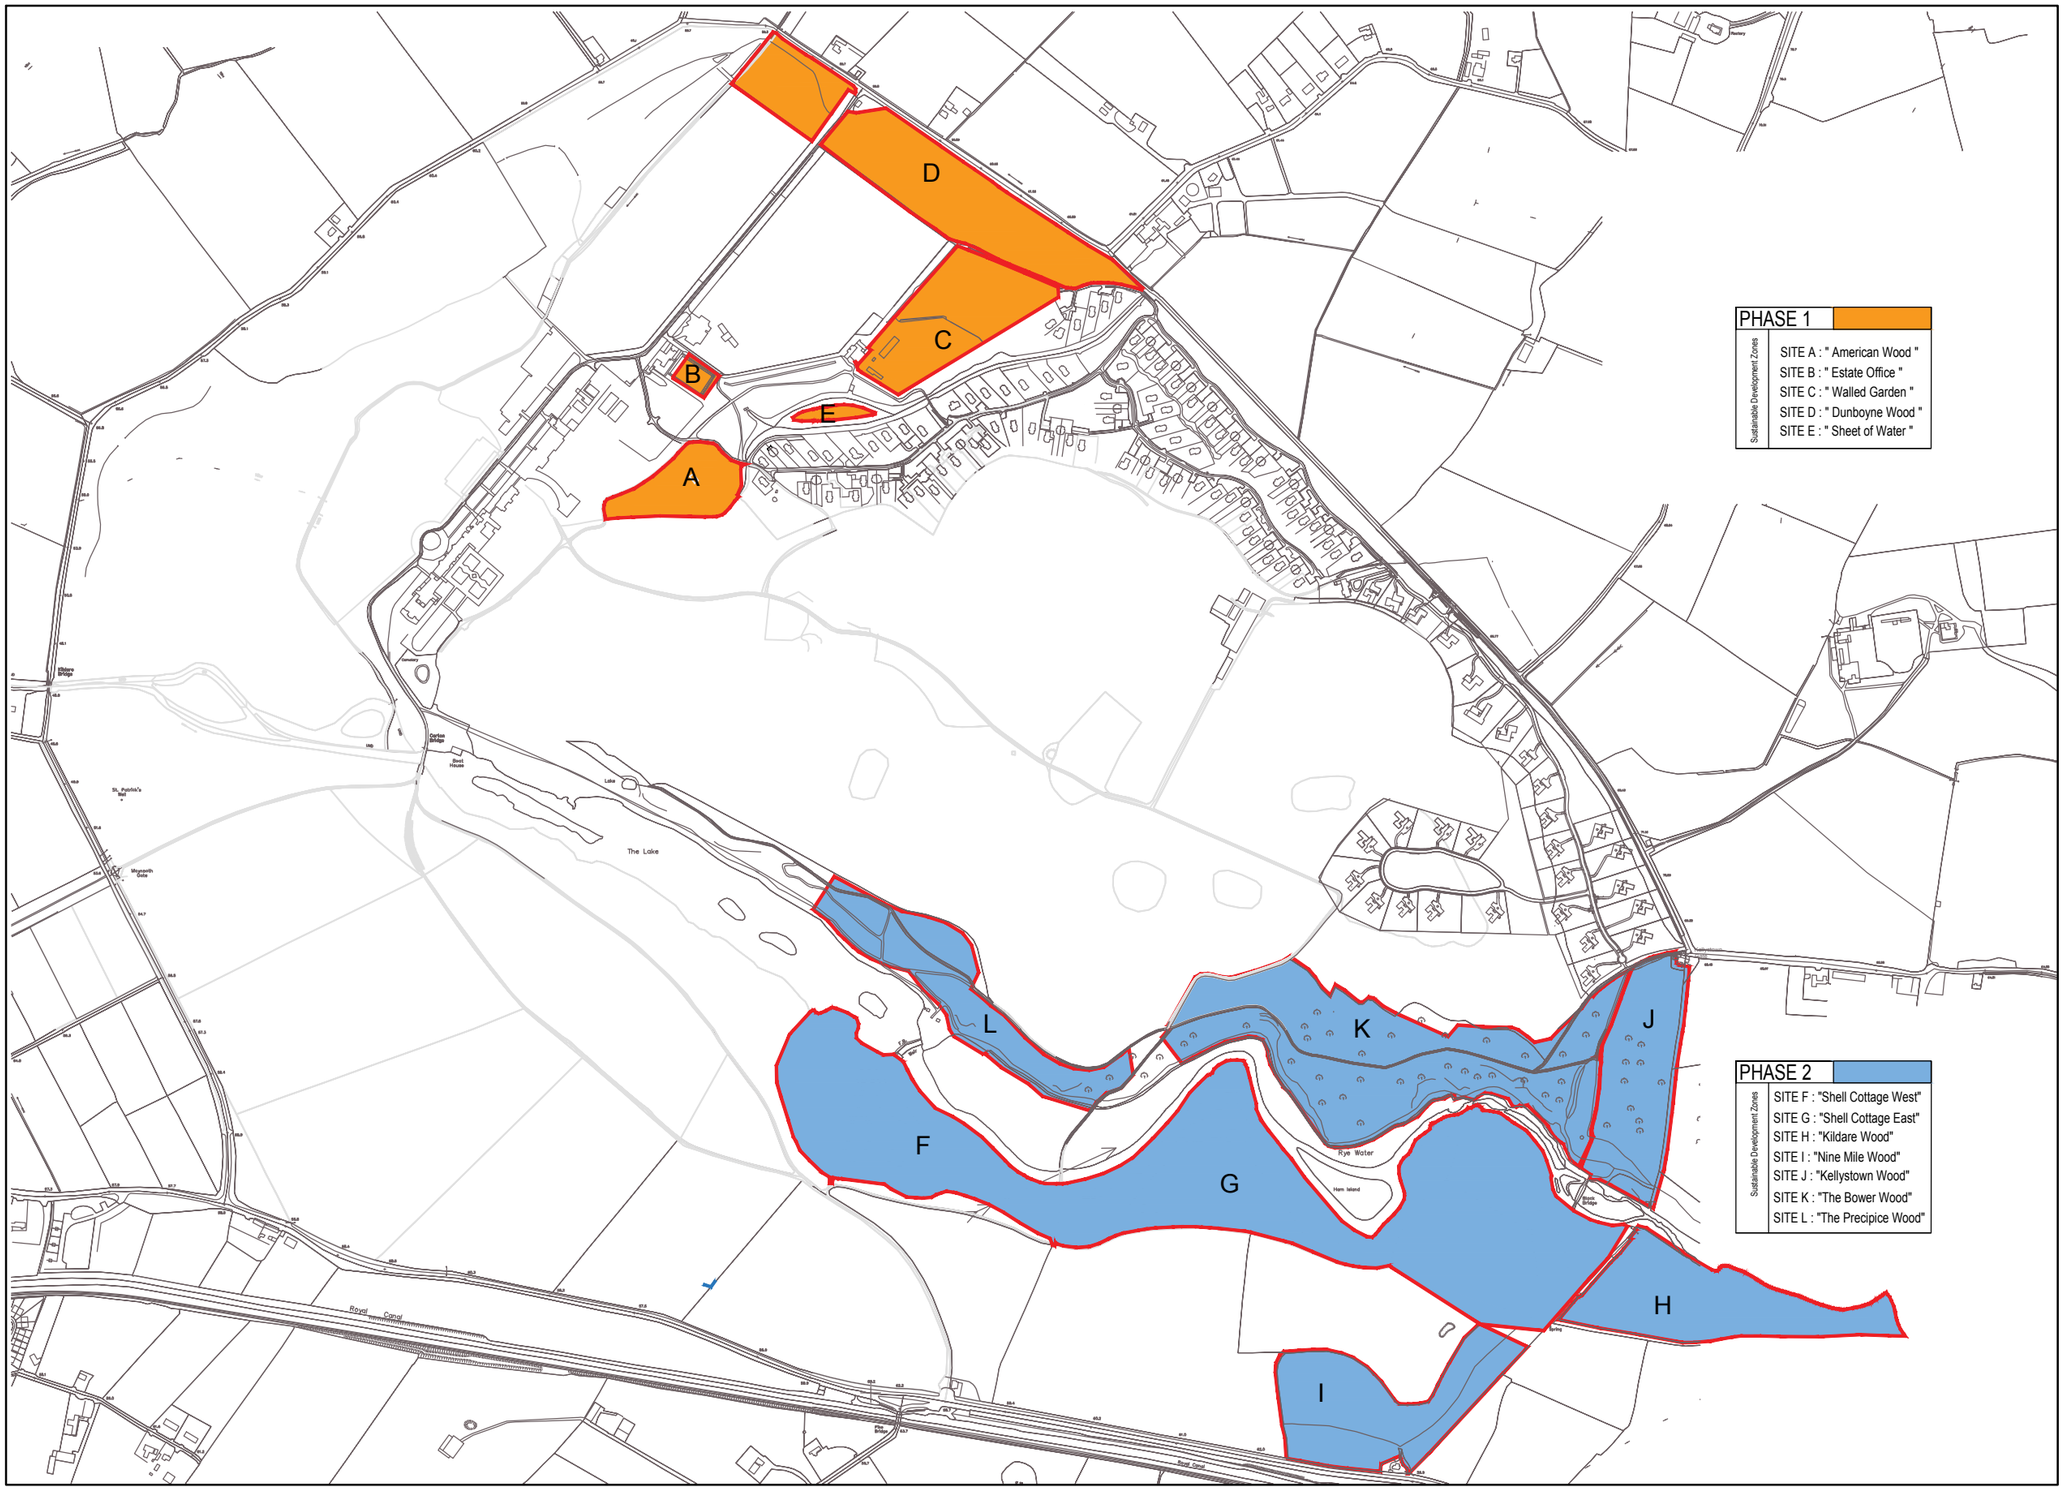

PHASING PLAN FOR CARTON DEMESNE MASTERPLAN 2020 - 2035

APPENDIX 10.04

MRL architects

56 ARMAGH ROAD, NEWRY, CO DOWN, BT35 6DN
028 302 53755
design@mrlarch.co.uk