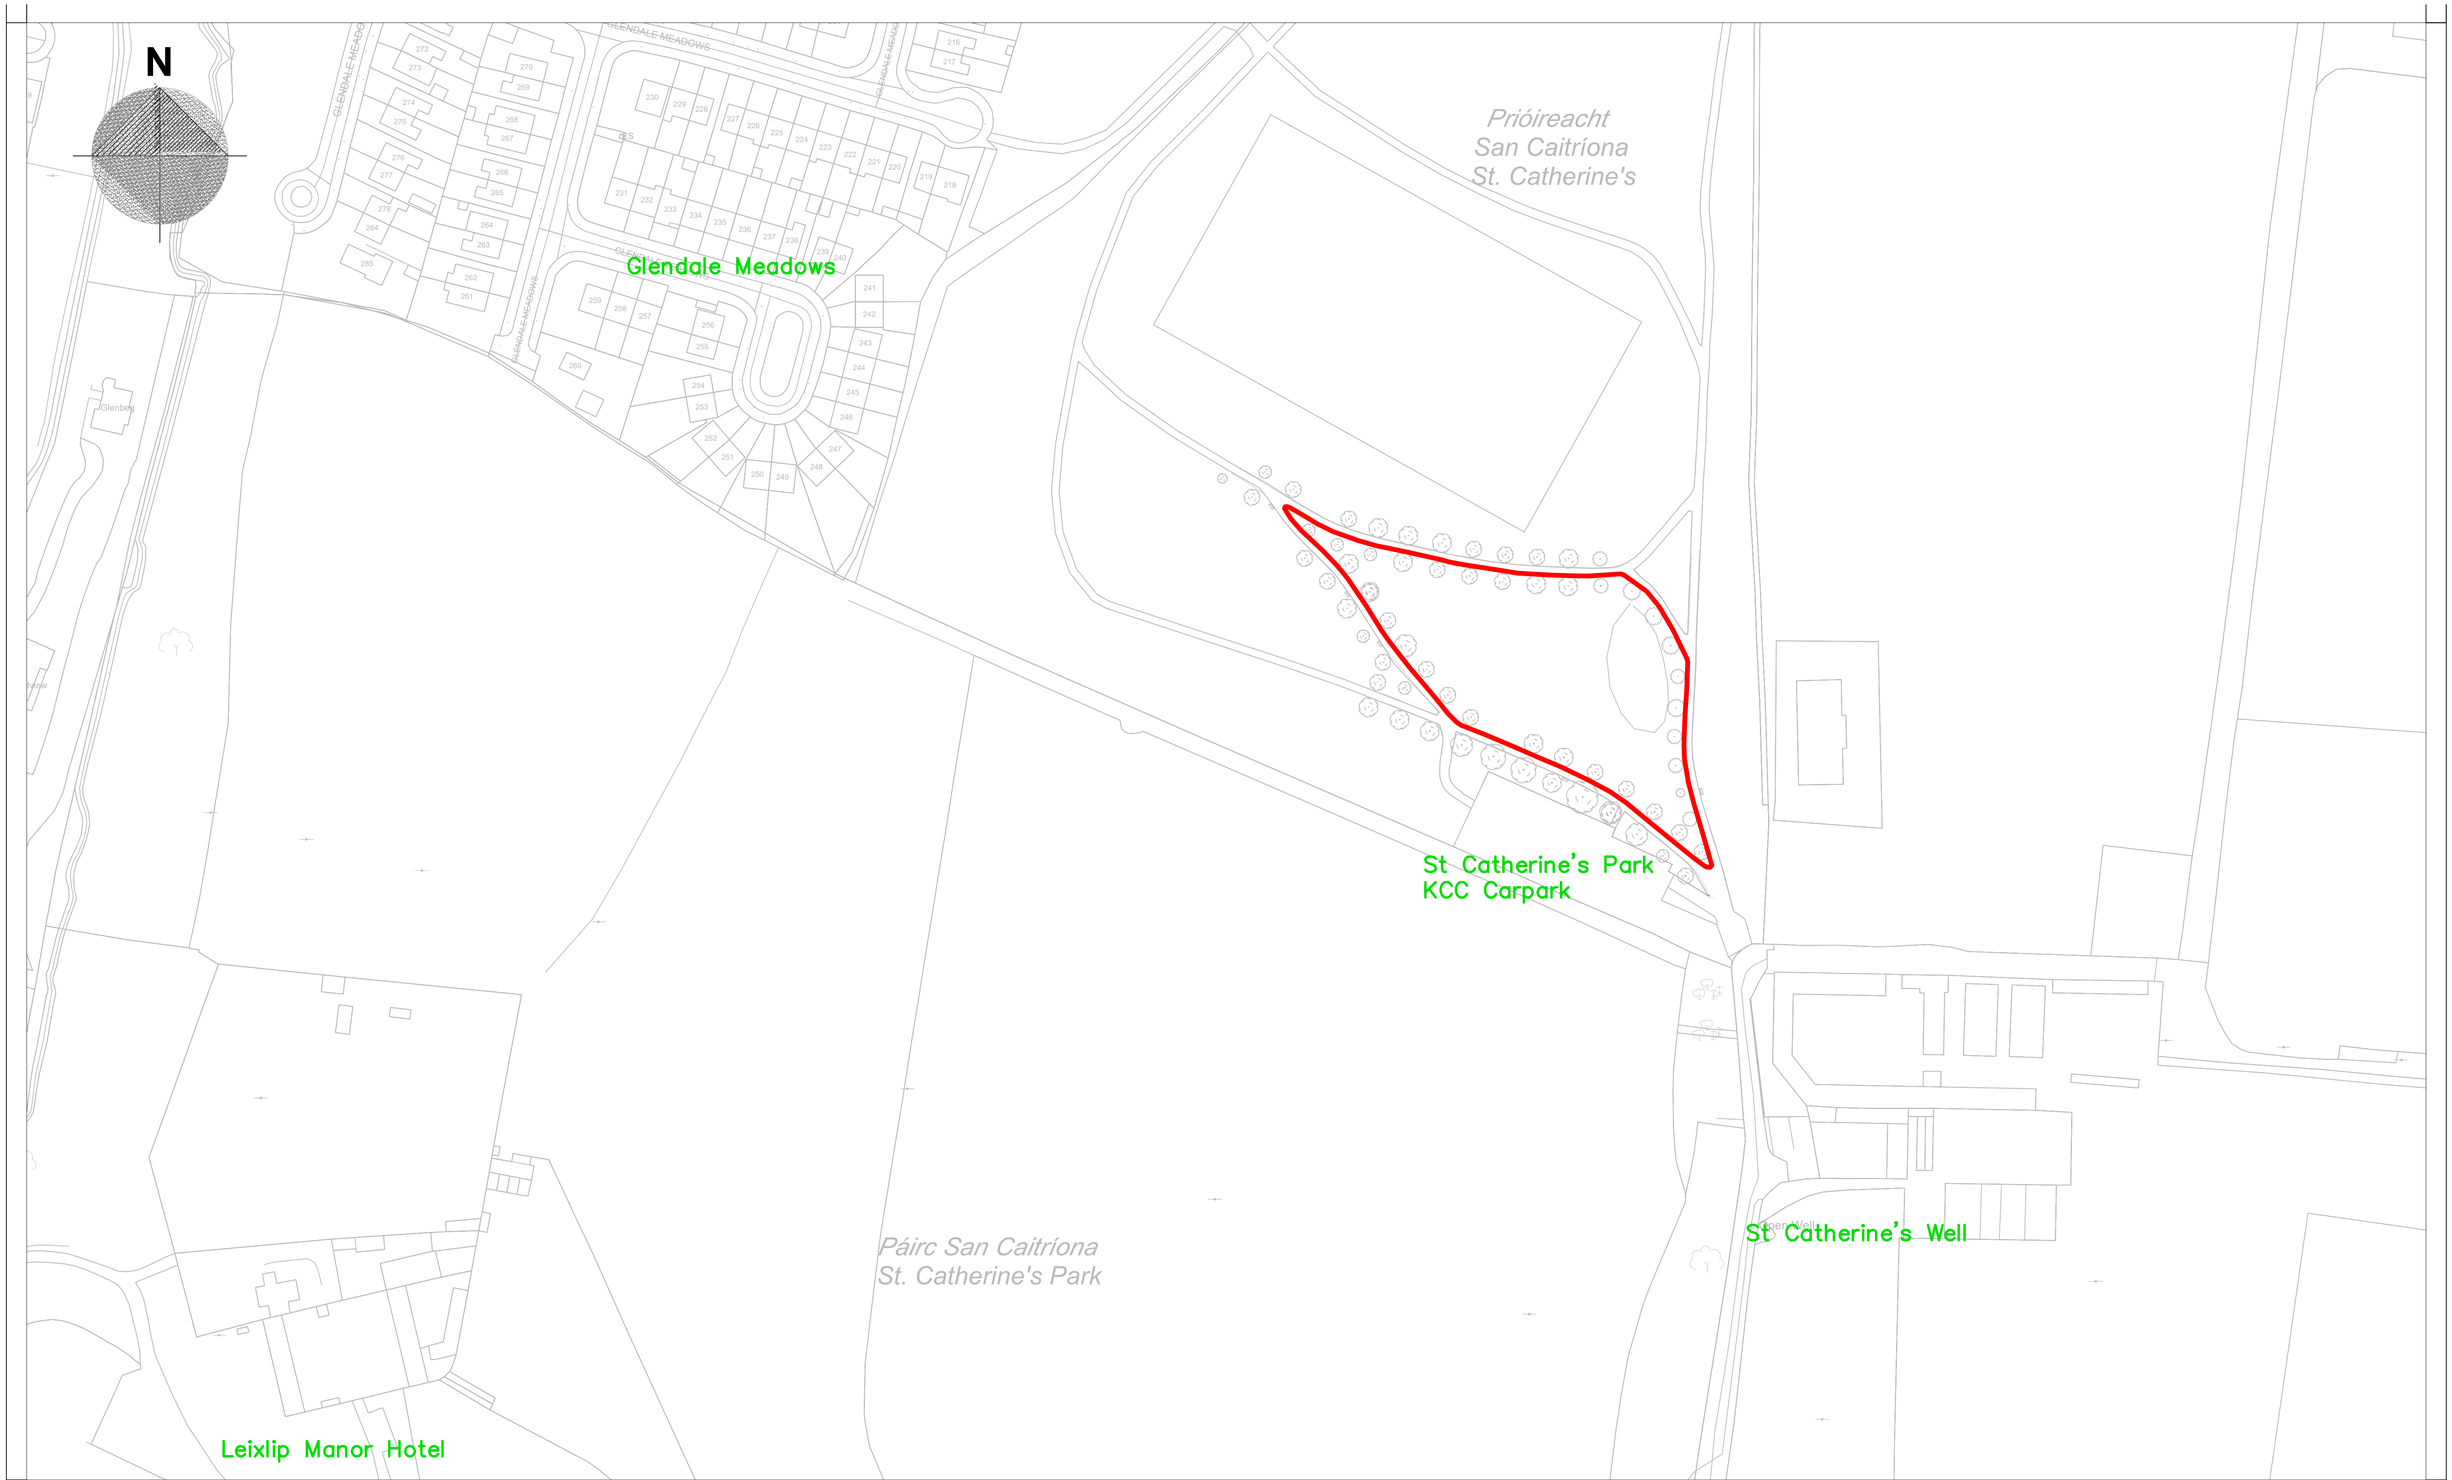

Kildare County Council,
Parks Section,
Aras Chill Dara. Devoy Park
Naas, Co. Kildare.

Project: St Catherine's Park, Sensory Garden - Part 8

Drawing: Location Map

Scale: 1:1000

Date: 4 June 2025

Drawn: DF

Checked: FOD

Drg. Ref: KCC 23 06 22

Proposed Sensory Garden

OSI sheet number: SHEET3194-C

Dirctor of Services
Celina Barrett

Senior Parks and Landscaping Office
Simon Wallace

© Ordnance Survey Ireland.
All rights reserved.
Licence No.: 2003/07CCMA
(Kildare County Council)