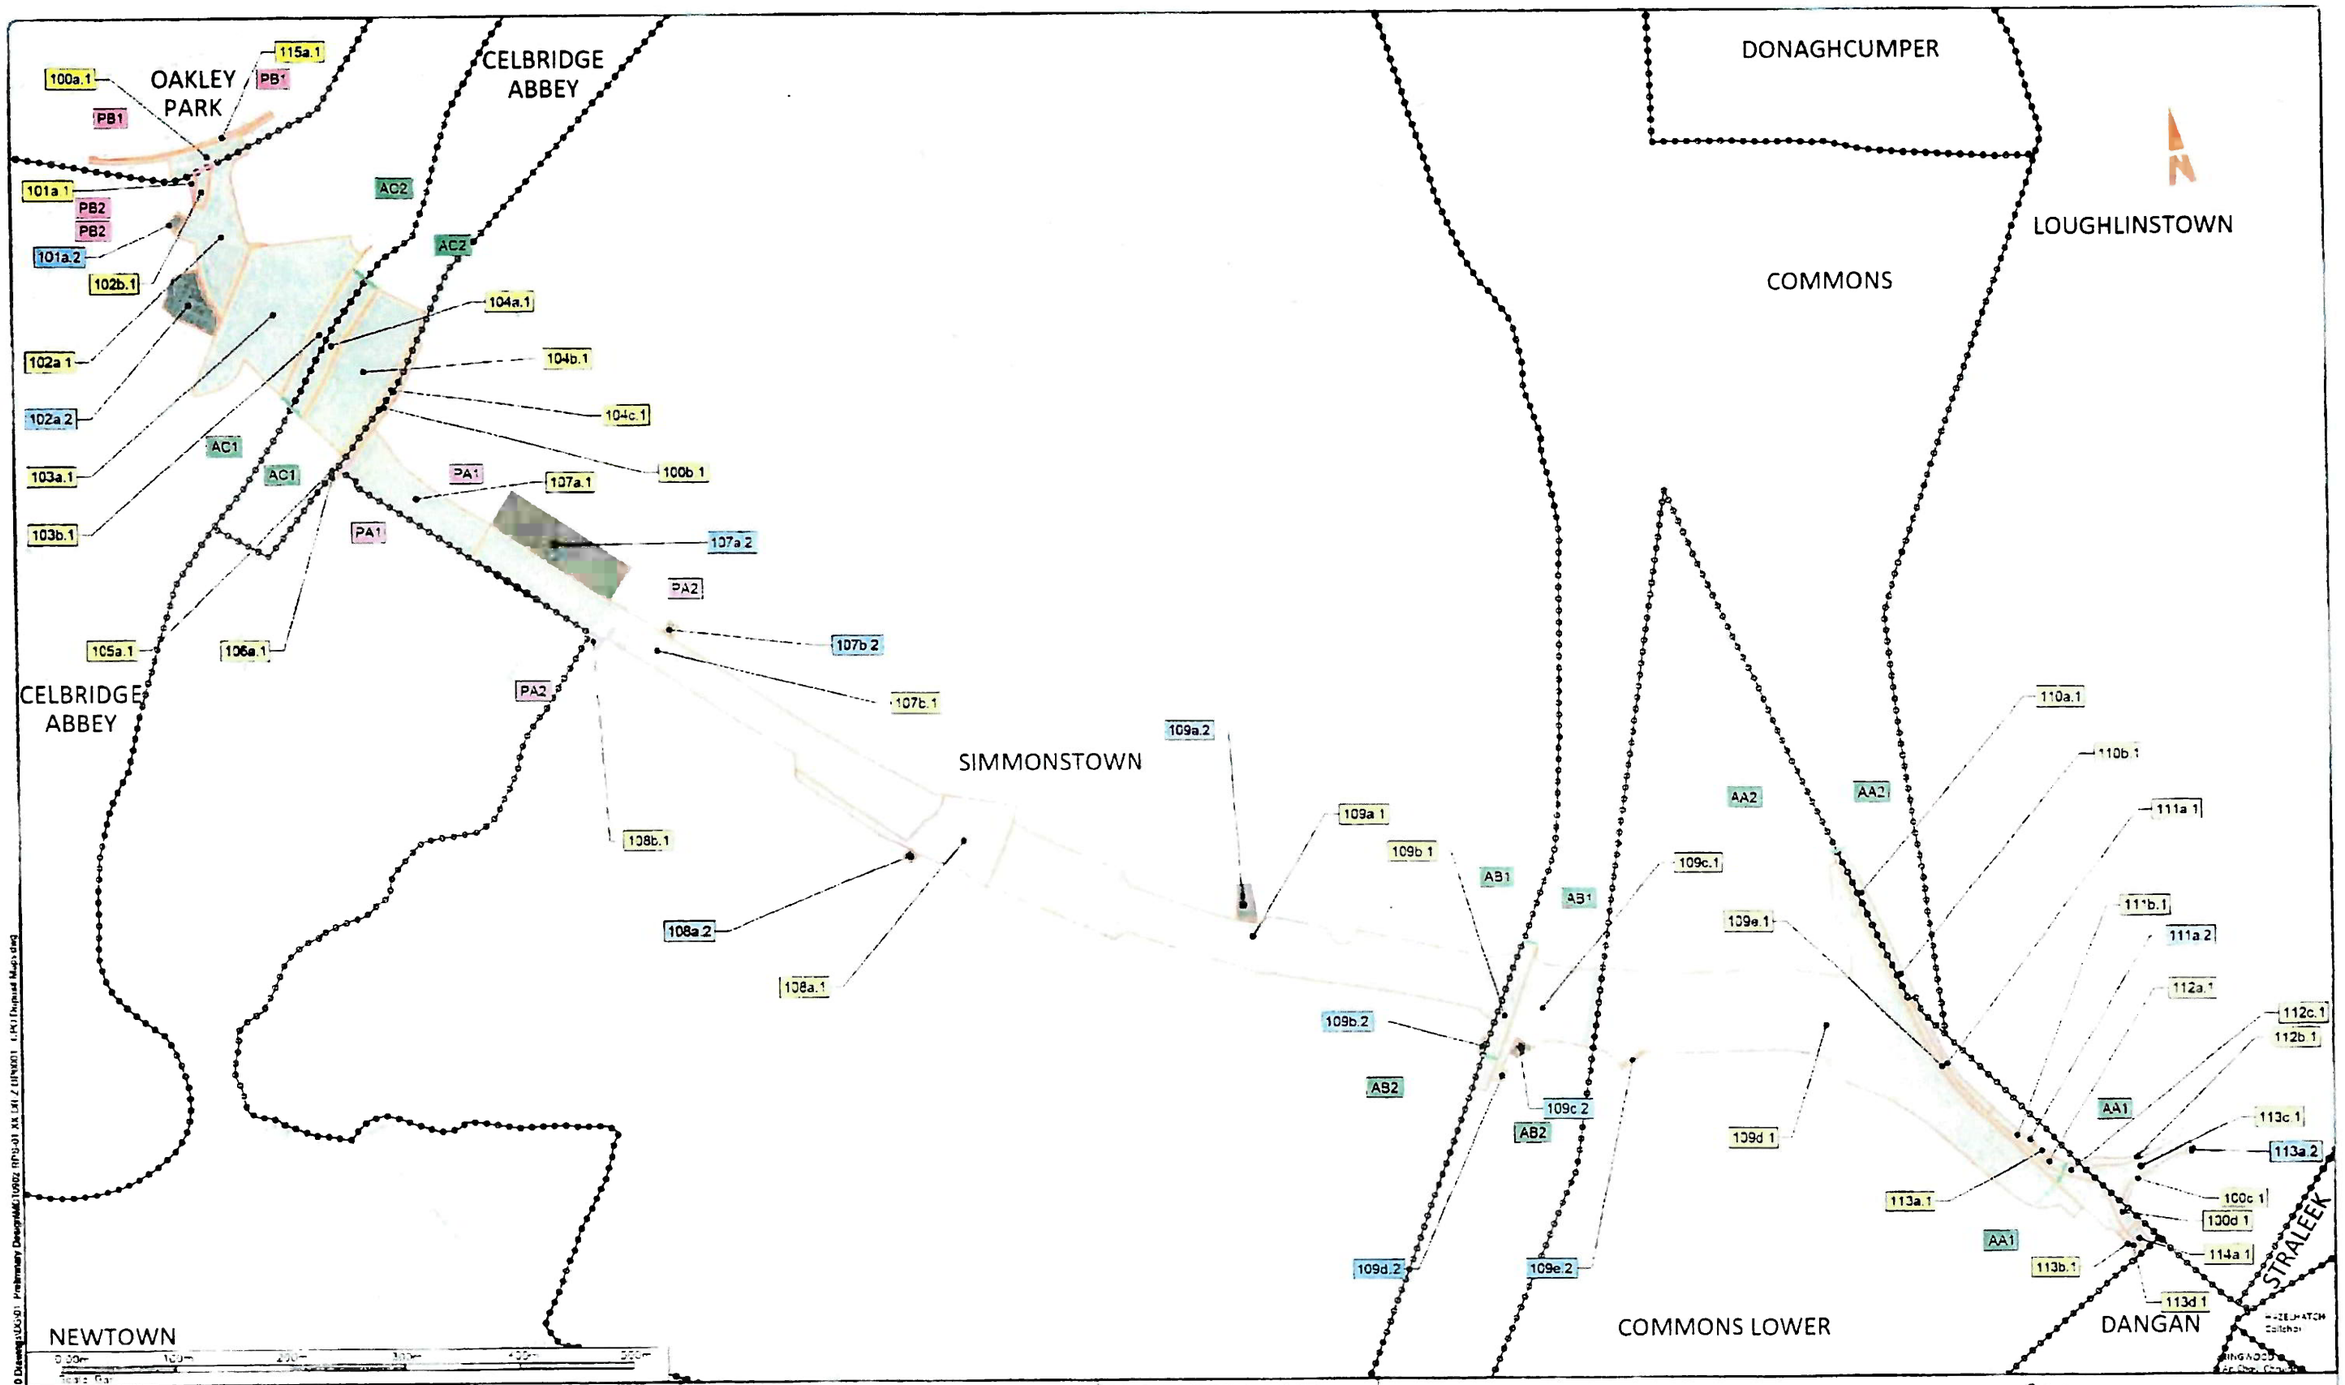

KILDARE COUNTY COUNCIL
Comhairle Chontae Cill Dara,
Aras Chill Dara, Devoy Park, Naas, Co. Kildare
W91 X77F
T:+353-45-980200

Celina Barrett
A/Director of Services
Roads & Transportation

Daragh Conlan
A/Senior Engineer,
Roads & Transportation

LEGEND:

Schedule Part I - Lands Being Permanently Acquired.
Land other than land consisting of a house or houses unfit for human habitation and not capable of being rendered fit for human habitation at reasonable expense

Schedule Part II - Lands Being Temporarily Acquired.
Land other than land consisting of a house or houses unfit for human habitation and not capable of being rendered fit for human habitation at reasonable expense until the completion of the road development unless stated otherwise within the scheme lands

Schedule Part III
Public Rights Of Way To Be Extinguished

Schedule Part IV
Private Rights Of Way To Be Extinguished

Townland Boundary

Index to Ordnance Survey Mapping on this sheet
The Acquisition lines on this drawing have been drawn to Irish Transverse Mercator and are based on Ordnance Survey of Ireland Maps
Licence no. 2015/39 CCMA Kildare County Council

Designed by: JBR - RPS	Scale: 1:2500 @ A1
Checked by: TD - RPS	Approved by: SF - RPS
Drawing No. MDT0902-RPS-01-XX-DR-Z-CP0001	

KILDARE COUNTY COUNCIL
CELBRIDGE HAZELHATCH
MOBILITY CORRIDOR

COMPULSORY PURCHASE ORDER, 2025

Dated the 31 day of October 2025
PRESENT when the Seal of KILDARE COUNTY COUNCIL was affixed hereto:-

CHIEF EXECUTIVE Sonya Kavanagh

COUNTY SECRETARY Leslie Hannaty

NOMINATED MEMBER

DEPOSIT MAP

R-M010402 - Celbridge to Hazelhatch Link Road\8.0 Drawings\03-01 - Preliminary Design\MDT0902-RPS-01-XX-DR-Z-LR\N001 - LPO Deposit Maps.dwg