


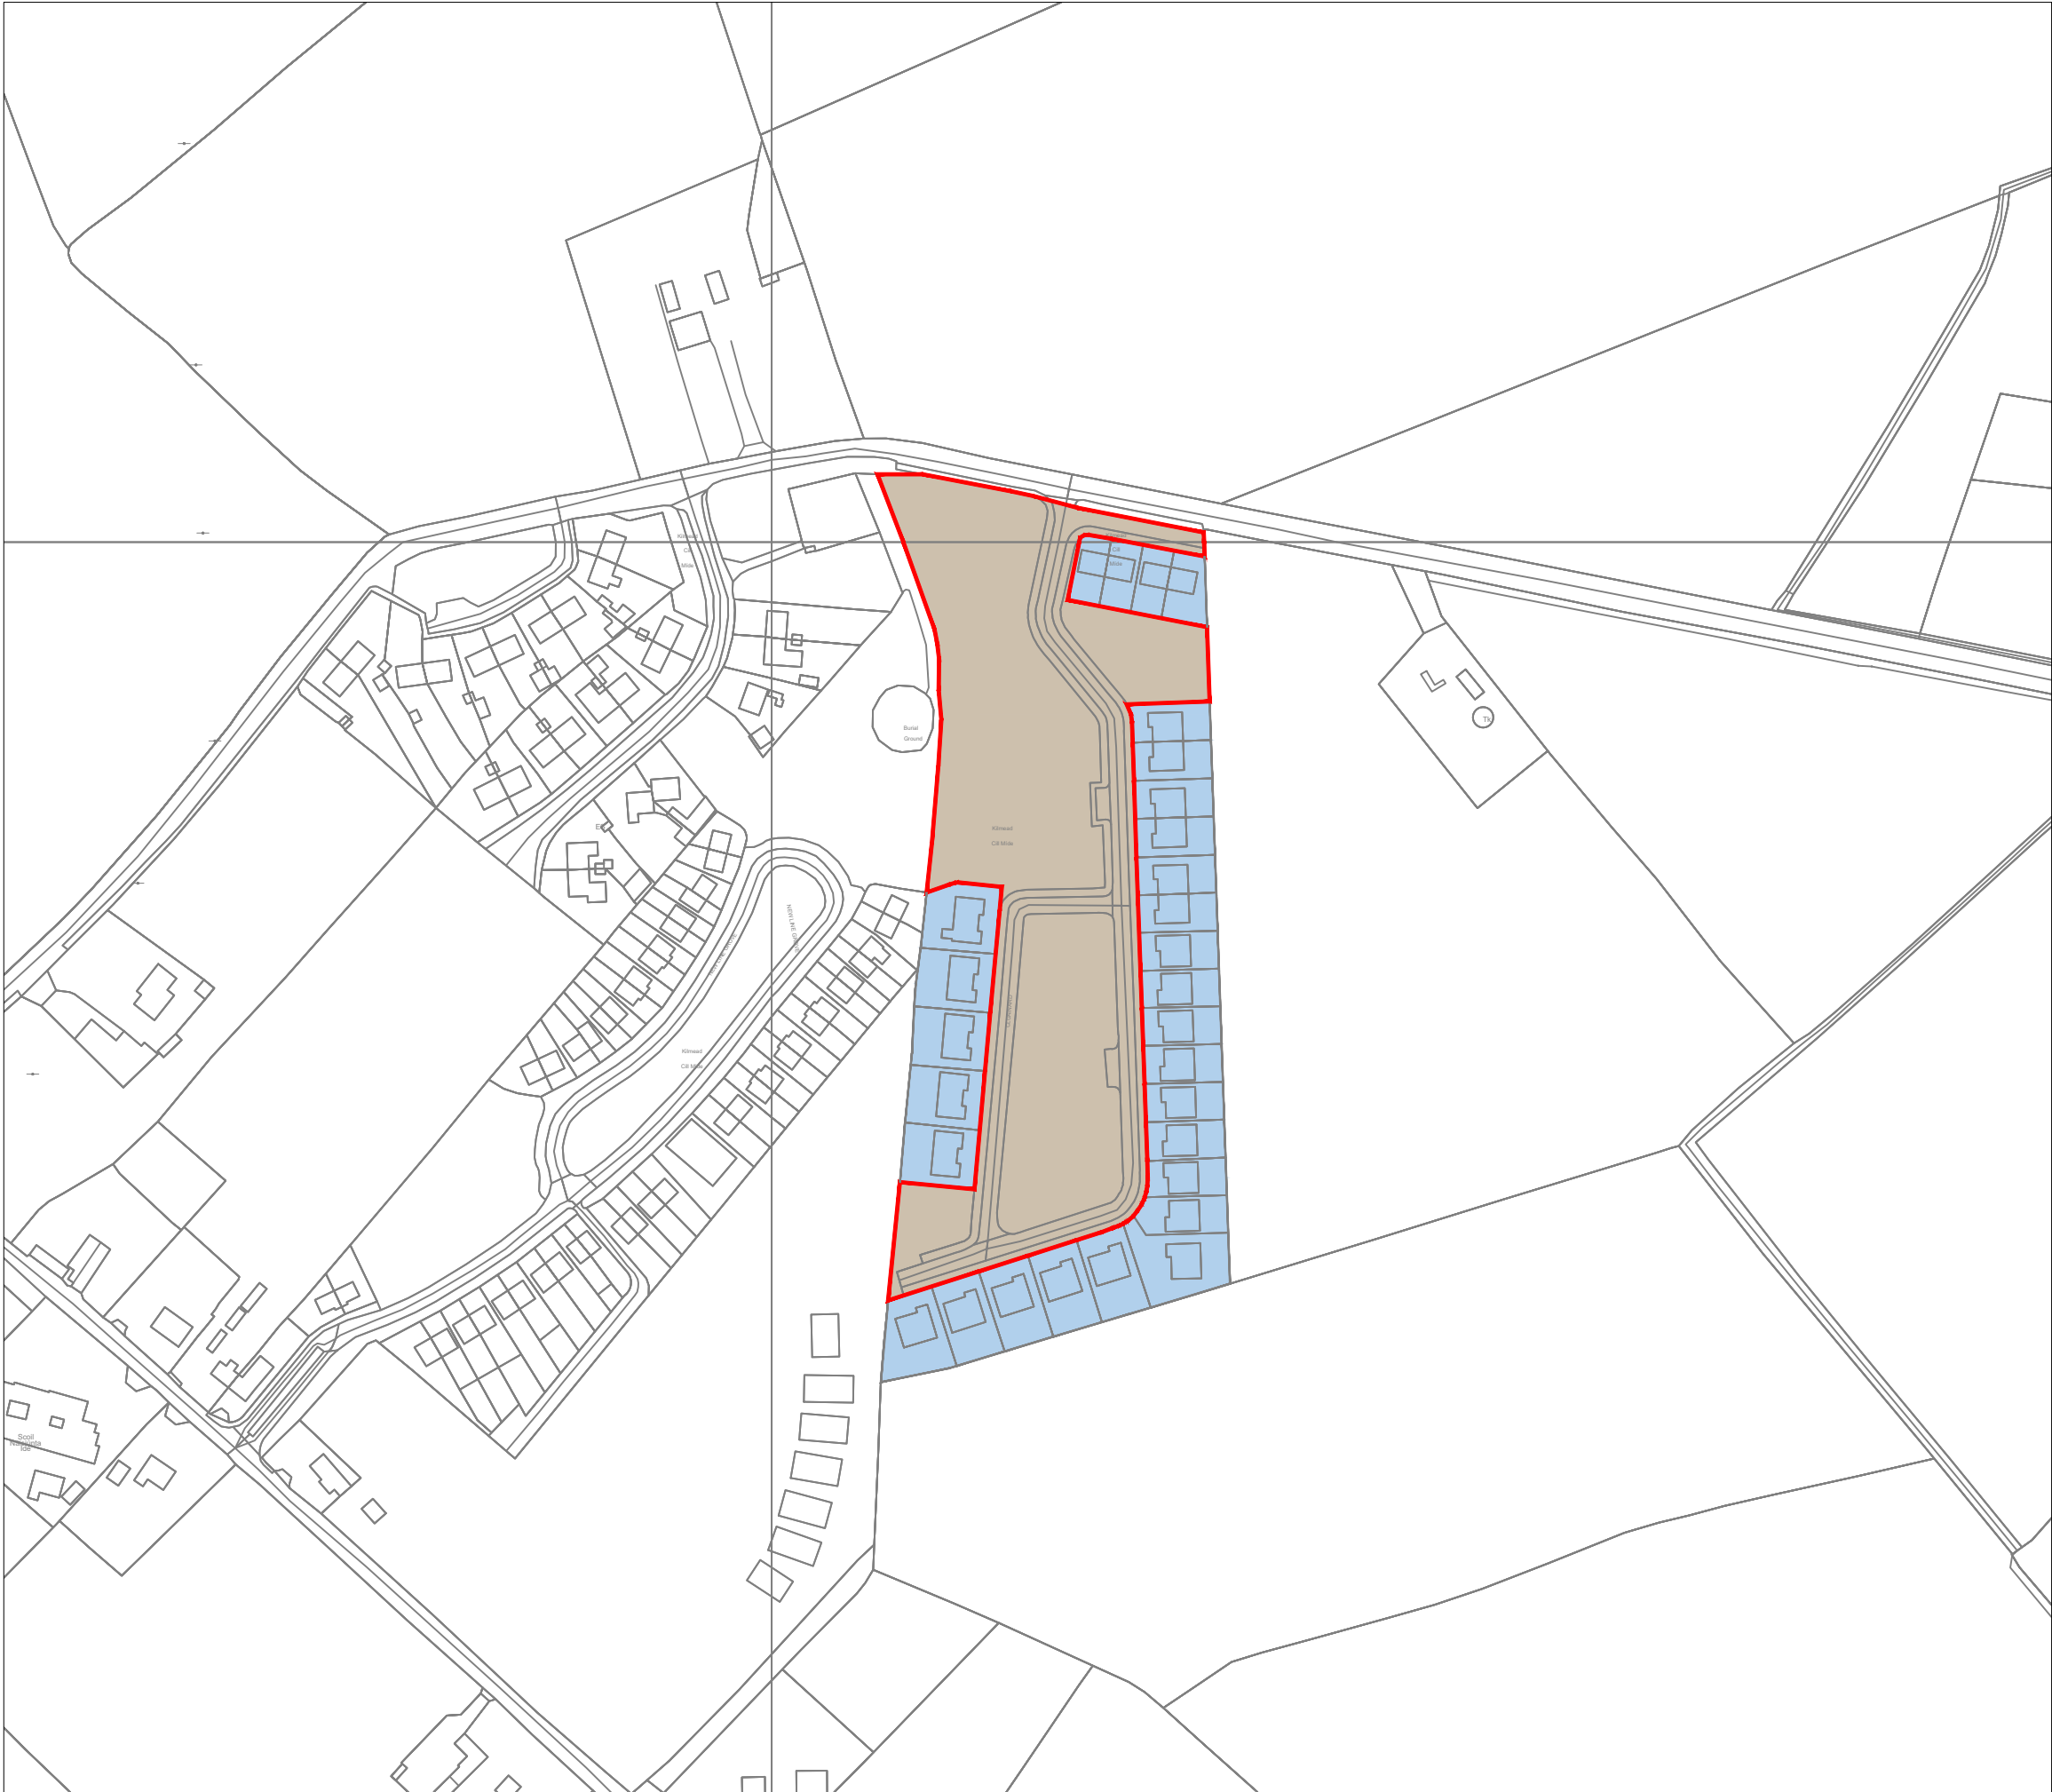

674411mE, 699235mN

673648mE, 698568mN

Tailte Éireann data reproduced under license number CYAL50510767 ©
National Mapping Division of Tailte Éireann



- Notes:
1. No dimensions to be scaled from this drawing.
 2. All sizes to be checked on site and any discrepancies to be reported to the engineer.

Legend:

-  Boundary of area to be TIC
-  Area not to be TIC
-  Area to be TIC

No.	Date	Issue / Revision	Chkd.

Project:
Cluain Ard, Kilmead

Dwg. Title:
TIC Display Map

From:
N/A

To:
N/A

OS Ref:
3892-C, 3892-D, 3949-A, 3949-B

Area of Land to be TIC: 2.0 Hectares	Folio: KE44554F
--	---------------------------

Dwg. No. 8601-DC-DWG-TIC-01		Sheet A3	Pl. Ref. 00/948, ABP PL09.131362, 05/1942
		No of Units 29	
Date: 23/09/2026	Scale: 1:2500		
Drawn: KP	Checked by: LMcN		



Planning, Enterprise, Economic
Development and Emergency Services
Building and Development Control
Kildare County Council, Comhairle Chontae Cill Dara
Áras Chill Dara, Devoy Park, Naas, Co.Kildare
T:+353-45-980842 E: devcontrol@kildarecoco.ie