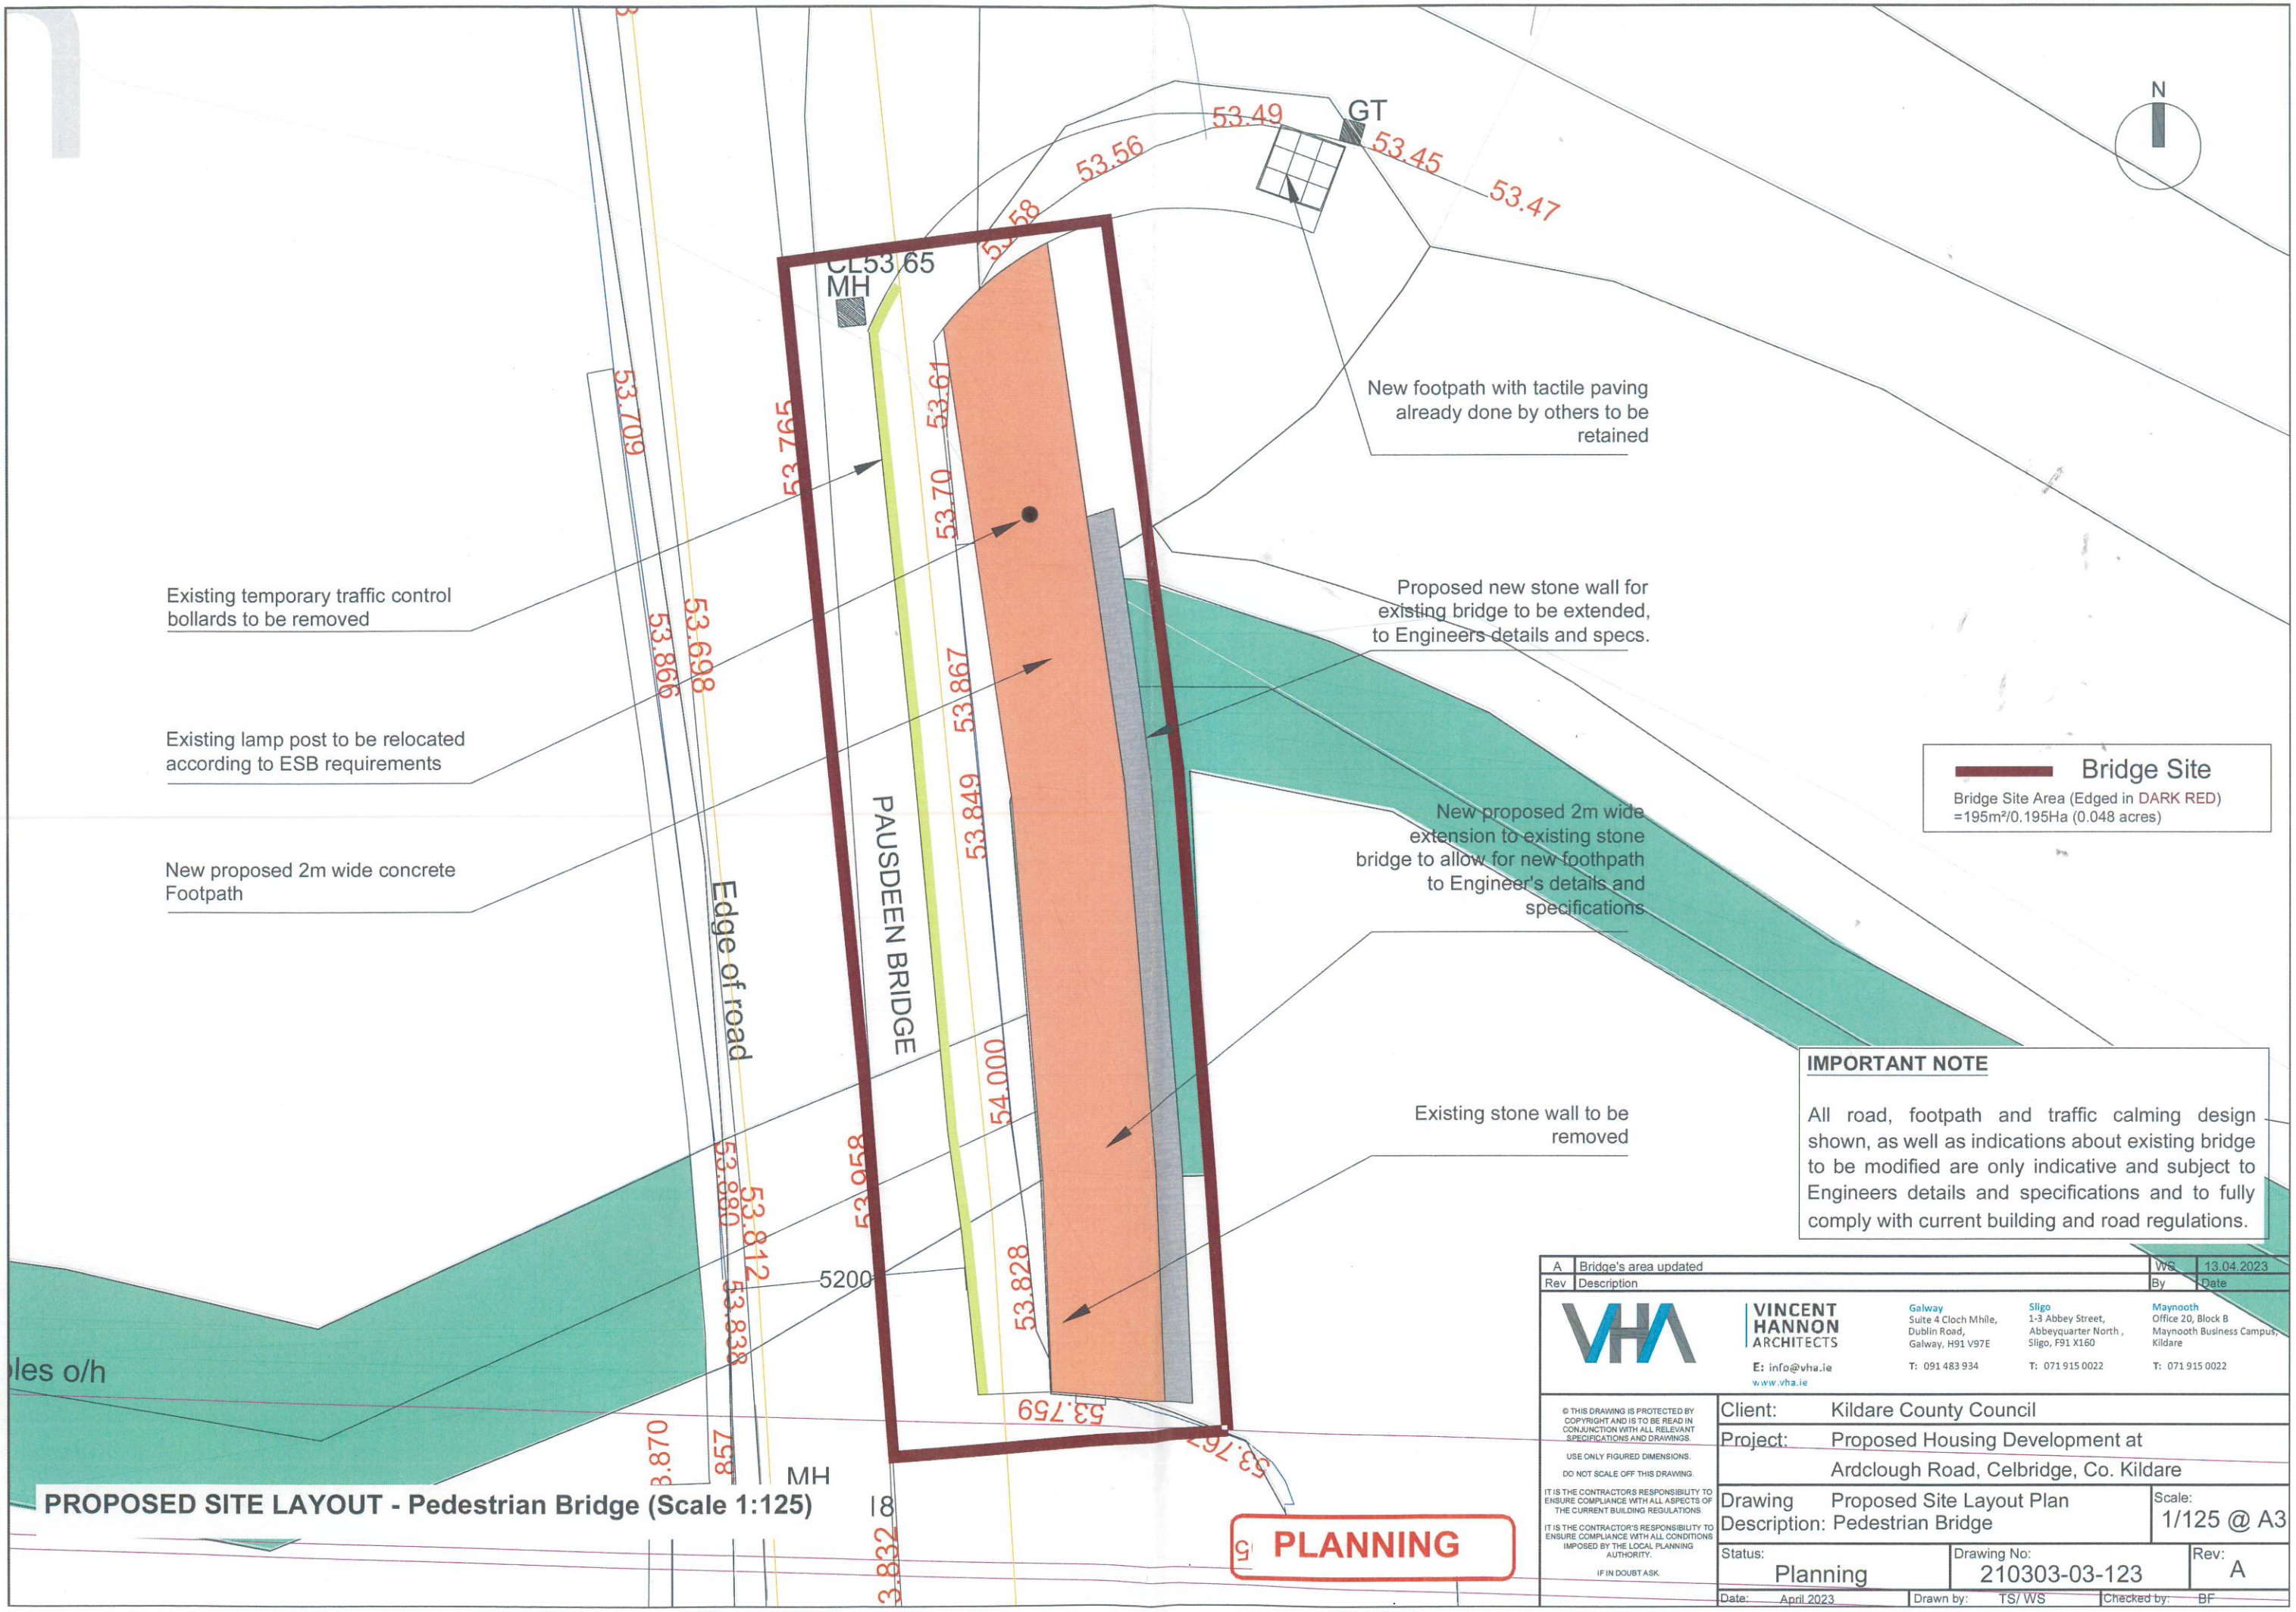

IMPORTANT NOTE

All road, footpath and traffic calming design shown, as well as indications about existing bridge to be modified are only indicative and subject to Engineers details and specifications and to fully comply with current building and road regulations.

Rev	Description	By	Date
A	Bridge's area updated	WS	13.04.2023

VHA VINCENT HANNON ARCHITECTS
E: info@vha.ie
www.vha.ie

Galway: Suite 4 Cloch Mhile, Dublin Road, Galway, H91 V97E — T: 091 483 934
Sligo: 1-3 Abbey Street, Abbeyquarter North, Sligo, F91 X160 — T: 071 915 0022
Maynooth: Office 20, Block B Maynooth Business Campus, Kildare — T: 071 915 0022

© THIS DRAWING IS PROTECTED BY COPYRIGHT AND IS TO BE READ IN CONJUNCTION WITH ALL RELEVANT SPECIFICATIONS AND DRAWINGS.

USE ONLY FIGURED DIMENSIONS.

DO NOT SCALE OFF THIS DRAWING.

IT IS THE CONTRACTORS RESPONSIBILITY TO ENSURE COMPLIANCE WITH ALL ASPECTS OF THE CURRENT BUILDING REGULATIONS.

IT IS THE CONTRACTOR'S RESPONSIBILITY TO ENSURE COMPLIANCE WITH ALL CONDITIONS IMPOSED BY THE LOCAL PLANNING AUTHORITY.

IF IN DOUBT ASK.

Client: Kildare County Council
Project: Proposed Housing Development at Ardclough Road, Celbridge, Co. Kildare
Drawing Description: Proposed Site Layout Plan Pedestrian Bridge
Scale: 1/125 @ A3
Status: Planning
Drawing No: 210303-03-123
Rev: A
Date: April 2023
Drawn by: TS/ WS
Checked by: BF